

OGDEN CITY

DRAWINGS FOR CONSTRUCTION OF
21ST STREET SEWER MAIN UPGRADE




MIKE CALDWELL
MAYOR


ANGELA CHOBERKA CITY COUNCIL	KEN RICHEY CITY COUNCIL	BART BLAIR CITY COUNCIL	RICHARD HYER CITY COUNCIL
LUIS LOPEZ CITY COUNCIL	BEN NADOLSKI CITY COUNCIL	MARCIA L. WHITE CITY COUNCIL	



PROJECT
LOCATION

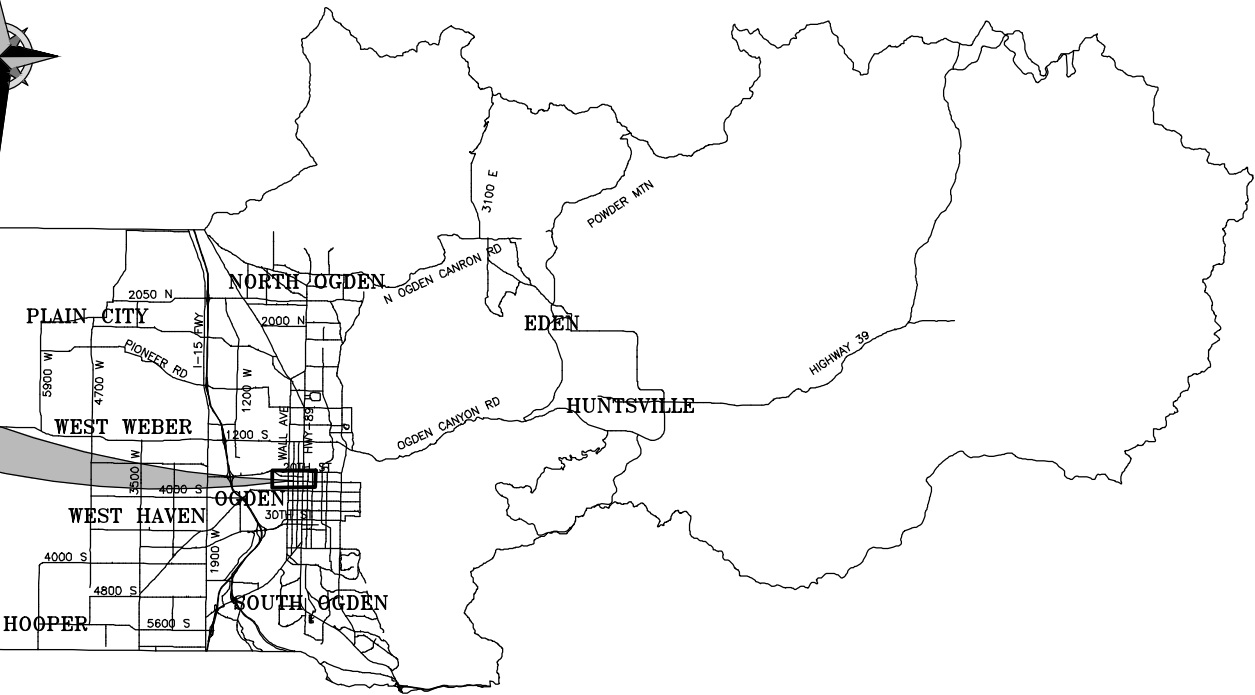

PROJECT VICINITY MAP

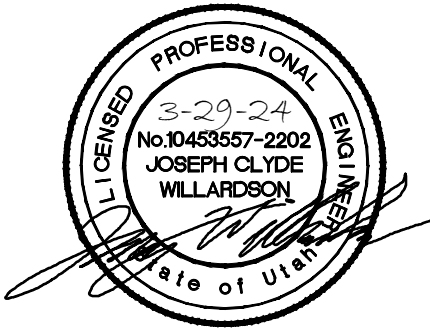


APPROVED	APPROVED
TAYLOR NIELSEN, P.E. CITY ENGINEER	JOSEPH WILLARDSON, P.E. PROJECT ENGINEER

P:\West Jordan\2023\Projects\W230903\01.00 - Ogden - 21st Sewer Main Upgrade\03_Design\Sheets\Title & General.dwg Mar 29, 2024 - 9:47am

SHEET INDEX

SHEET NO.	DRAWING NO.	SHEET TITLE	FILE NAME
1	G-1	COVER SHEET	TITLE & GENERAL.DWG
2	G-2	SHEET INDEX & KEY MAP	TITLE & GENERAL.DWG
3	G-3	GENERAL NOTES	TITLE & GENERAL.DWG
4	G-4	ABBREVIATIONS & LEGEND	TITLE & GENERAL.DWG
5	G-5	DATA TABLES	TITLE & GENERAL.DWG
6	G-6	SURVEY CONTROL	SURVEY CONTROL SHEET.DWG
7 - 15	C-1 - C-9	PLAN & PROFILE	21ST STREET SHEETS.DWG
16	W-1	WATER LINE DESIGN	WATERLINE DESIGN.DWG
17	BP-1	PRELIMINARY BYPASS PLAN	BYPASSPLANS.DWG
18-26	DT-1 - DT-9	DETAILS	DETAILS.DWG
27-32	BL-1 - BL-6	BORE LOGS	BORE LOGS.DWG
33-36	PV1-PV5	UDOT STANDARD DETAILS	DETAIL UDOT.DWG

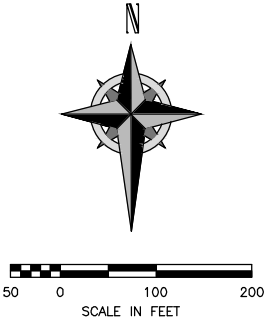

SHEET KEY MAP

OGDEN CITY
21ST STREET SEWER MAIN UPGRADE
SHEET INDEX & KEY MAP



DRAWING NO.
G-2
SHEET 2 OF 36

REVISIONS

NO.	DATE	BY	DATE

DESIGNED BY: JB	DRAWN BY: BS	AUTH. BY:
CHECKED BY: JBG	APPROVED BY: JB	DATE: March 2024
EWO NO: XXXXXX	ACCOUNT NO: ---	

SCALE:
1" = 200'
VERIFY SCALE
BAR IS ONE-HALF INCH ON ORIGINAL DRAWING

P:\West_Jordan\2023\Projects\W230903\01.00 -- Ogden -- 21st Sewer Main Upgrade\03_Design\Sheets\Title & General.dwg Mar 29, 2024 -- 9:47am

GENERAL NOTES

NOTES	REFERENCES
1. ALL CONSTRUCTION AND MATERIALS ARE TO BE IN ACCORDANCE WITH "OGDEN CITY'S ENGINEERING STANDARDS FOR PUBLIC IMPROVEMENTS"; "2017 APWA STANDARD SPECIFICATIONS" AND OTHER APPLICABLE APPROVED STANDARDS ISSUED BY THE CONTROLLING AGENCY; THE INTERNATIONAL BUILDING CODE; AND ALL LOCAL CITY CODES AND ORDINANCES APPLICABLE, EXCEPT AS NOTED ON THIS SHEET AS "DEVIATIONS FROM STANDARDS".	
2. COORDINATION: CONTRACTOR TO NOTIFY AFFECTED AGENCIES, RESIDENTS, BUSINESSES, SCHOOLS, AND PROPERTY OWNERS 14 DAYS PRIOR TO CONSTRUCTION.	01 31 13
3. SCHEDULE: CONTRACTOR WILL PROVIDE AND UPDATE A CONSTRUCTION SCHEDULE IN ACCORDANCE WITH THE SPECIFICATIONS AND THE REGULATIONS OF THE GOVERNING AGENCY FOR WORKING IN THE PUBLIC WAY PRIOR TO CONSTRUCTION.	01 32 16
4. SOIL TESTING: CONTRACTOR TO PROVIDE MARSHALL AND/OR PROCTOR TEST DATA 24 HOURS PRIOR TO USE, CERTIFIED IN WRITING FROM A LAB RECOGNIZED AND ACCEPTED BY OGDEN CITY AND THE RIGHT-OF-WAY GOVERNING AGENCY, AS APPLICABLE.	01 45 00 31 05 13 32 11 23 33 05 20 31 23 26
5. UTILITY LOCATIONS: - ALL UTILITY LOCATIONS ARE APPROXIMATE. - CONTRACTOR TO VERIFY LOCATIONS AND DEPTHS OF UTILITIES IN THE FIELD BY POTHOLING A MINIMUM OF <u>TWO WEEKS TIME OR 300-FEET</u> AHEAD OF PIPELINE CONSTRUCTION TO AVOID CONFLICTS WITH DESIGNED PIPELINE GRADE AND ALIGNMENT. IF A CONFLICT ARISES RESULTING FROM THE CONTRACTOR NEGLECTING TO POTHOLE UTILITIES, THE CONTRACTOR IS TO RESOLVE THE CONFLICT WITHOUT ADDITIONAL COST OR CLAIM TO THE OWNER. - CONTRACTOR SHALL POTHOLE <u>CRITICAL LOCATIONS</u> AND OBTAIN ALL EXISTING PIPE O.D. PRIOR TO ORDERING OR OBTAINING MATERIALS REQUIRED FOR CONNECTIONS TO EXISTING PIPING. UTILITY SHUT-DOWNS AND OTHER WORK WILL NOT BE SCHEDULED OR ALLOWED UNTIL THIS IS ACCOMPLISHED AND MATERIALS ARE ON SITE AND APPROVED FOR USE BY THE OGDEN CITY REPRESENTATIVE. - IRRIGATION PIPELINES MAY NOT BE LOCATED THROUGH THE NORMAL BLUE STAKE PROCESS. CONTACT IRRIGATION COMPANIES AS DETAILED IN SECTION 01 31 13 PRIOR TO CONSTRUCTION.	01 31 13 00 72 00 4.3
6. CHANGES: NO CHANGE IN DESIGN LOCATION OR GRADE WILL BE MADE BY THE CONTRACTOR WITHOUT THE WRITTEN APPROVAL OF THE PROJECT ENGINEER.	01 31 13 1.2C 00 72 00 10.1
7. SURVEY CONTROL: - CONTRACTOR TO PROVIDE ALL CONSTRUCTION SURVEY REQUIRED FOR THE PROJECT. - CONTRACTOR SHALL PRESERVE AND PROTECT ALL MONUMENTS AND MONUMENT REFERENCE MARKS WITHIN THE PROJECT SITE. IF A MONUMENT MUST BE DISTURBED DURING CONSTRUCTION, CONTRACTOR SHALL COMPLY WITH THE PROVISIONS OF SECTIONS 00 72 00, 00 71 34 AND 31 05 10. - THE CONTRACTOR SHALL NOT BURY ANY FITTINGS, BENDS, CONNECTIONS, OR COUPLINGS UNTIL THE CITY SURVEYOR HAS COMPLETED THE RECORD SURVEY OF THE PIPELINE INSTALLATION TO HIS SATISFACTION. THE CONTRACTOR SHALL BE REQUIRED TO EXCAVATE AND EXPOSE ALL MATERIALS BURIED WITHOUT PRIOR AUTHORIZATION OF THE PROJECT ENGINEER OR SURVEYOR, AT HIS OWN COST. ALL COST OF RESTORATION OF EXCAVATED AREAS SHALL BE BORNE BY THE CONTRACTOR.	00 72 00 6.2A 01 71 23 00 72 00 4.4 01 71 34 00 72 00 13.5
8. ASPHALT GUARANTEE: THE CONTRACTOR SHALL FURNISH AND PLACE PERMANENT ASPHALT, PER APWA STANDARDS, EQUAL TO THE THICKNESS REQUIREMENTS OF THE GOVERNING AGENCY. THE CONTRACTOR SHALL GUARANTEE ALL ASPHALT INSTALLATIONS FOR A MINIMUM PERIOD OF ONE YEAR FROM THE DATE OF THE COMPLETED PROJECT'S ACCEPTANCE.	33 05 25
9. TEMPORARY ASPHALT: IF THE CONTRACTOR CHOOSES TO WORK ON THE PROJECT IN COLD WEATHER, THE CONTRACTOR SHALL BE RESPONSIBLE FOR OBTAINING APPROVAL FROM THE APPROPRIATE GOVERNING AGENCY PRIOR TO CONSTRUCTION. THE CONTRACTOR SHALL FURNISH AND INSTALL TEMPORARY ASPHALT. WHEN WEATHER PERMITS, THE CONTRACTOR SHALL REMOVE THE TEMPORARY ASPHALT, FURNISH AND INSTALL THE PERMANENT ASPHALT AT NO ADDITIONAL COST TO THE OWNER.	
10. CONTRACTOR RESPONSIBILITIES: - CONTRACTOR SHALL NOT ALLOW GROUNDWATER OR DEBRIS TO ENTER THE NEW PIPE DURING CONSTRUCTION. THE OPEN END OF ALL PIPES TO BE COVERED AND SEALED AT THE END OF EACH DAY. - CONTRACTOR TO INSTALL INVERT COVERS IN ALL SANITARY SEWER AND STORM DRAIN MANHOLES AFFECTED BY THE PROJECT PRIOR TO STARTING CONSTRUCTION. - CONTRACTOR WILL BE RESPONSIBLE FOR DUST CONTROL ACCORDING TO GOVERNING AGENCY STANDARDS: WET DOWN DRY MATERIALS AND RUBBISH TO CONTAIN ALL LOOSE MATERIALS. - ALTHOUGH SOME SURFACE FEATURES (FENCES, RETAINING WALLS, TREES, ETC.) HAVE BEEN CALLED OUT ON THE DRAWINGS FOR THE CONTRACTOR'S CONVENIENCE, NOT ALL ARE SHOWN OR IDENTIFIED. CONTRACTOR SHALL WALK THROUGH CONSTRUCTION AREA PRIOR TO BIDDING TO IDENTIFY SURFACE FEATURES THAT MUST BE PROTECTED OR REPLACED AS PART OF THE WORK. - CONTRACTOR SHALL TAKE PRECAUTIONARY MEASURES NECESSARY TO PROTECT EXISTING IMPROVEMENTS. ALL IMPROVEMENTS OR STRUCTURES DAMAGED BY THE CONTRACTOR'S OPERATIONS SHALL BE REPAIRED OR RECONSTRUCTED AT THE EXPENSE OF THE CONTRACTOR TO ORIGINAL OR BETTER CONDITION TO THE SATISFACTION OF THE OWNER. - THE CONTRACTOR SHALL BE REQUIRED TO KEEP ALL CONSTRUCTION ACTIVITIES WITHIN ESTABLISHED PUBLIC RIGHT-OF-WAYS, AND TEMPORARY CONSTRUCTION EASEMENTS AS SHOWN, IF ANY. THIS SHALL INCLUDE BUT NOT LIMITED TO VEHICLES AND EQUIPMENT, LIMITS OF TRENCH EXCAVATION, EXCAVATED MATERIAL AND BACKFILL STORAGE. IF THE CONTRACTOR REQUIRES ADDITIONAL CONSTRUCTION EASEMENTS, IT SHALL BE SOLELY HIS RESPONSIBILITY TO OBTAIN THESE EASEMENTS.	01 57 00 3.2 01 74 13
11. STORM WATER MANAGEMENT PLAN: CONTRACTOR TO PROVIDE A STORM WATER POLLUTION PREVENTION PLAN (SWPPP) OR EROSION SEDIMENT CONTROL PLAN TO OGDEN CITY FOR REVIEW BEFORE CONSTRUCTION BEGINS.	UTAH DEQ REGULATION R309-550-2
12. WATER AND SANITARY SEWER SEPARATION: FOLLOW REQUIREMENTS OF THE DIVISION OF DRINKING WATER OF THE UTAH DEPARTMENT OF ENVIRONMENTAL QUALITY. THE HORIZONTAL DISTANCE BETWEEN PRESSURE WATER MAINS AND SANITARY SEWER LINES SHALL BE AT LEAST TEN FEET. WHERE WATER MAINS AND SEWER LINES CROSS, THE WATER MAIN SHALL BE AT LEAST 18-INCHES ABOVE THE SEWER LINE. WATER LINES AND SEWER LINES SHALL NOT BE INSTALLED IN THE SAME TRENCH. EXCEPTIONS TO THESE REQUIREMENTS MUST BE APPROVED BY THE PROJECT ENGINEER.	
13. WATER SERVICES: - METER BOX IS TO BE PLACED IN THE PARK STRIP WHERE APPLICABLE OR WITHIN THE PUBLIC RIGHT-OF-WAY OUTSIDE ANY HARD SURFACE AREA. THE SERVICE LINE IS TO EXTEND PERPENDICULAR TO THE MAIN. - LANDSCAPING, PLANTINGS, CONCRETE, AND/OR ASPHALT TO BE REPLACED THE SAME OR BETTER. ALL SOD TO MATCH EXISTING GRADE AND NOT OVERLAP EXISTING GROUND. CONTRACTORS TO SATURATE SOD AND KEEP MOIST. EXISTING SPRINKLER SYSTEMS AND STOP & WASTE VALVES TO BE PROTECTED. ALL REPAIRS TO BE INSPECTED.	

NOTES

NOTES	REFERENCES
14. SANITARY SEWER LATERALS: - SANITARY SEWER LATERALS SHALL BE PROTECTED IN PLACE OR REMOVED AND REPLACED AS PER OGDEN CITY ENGINEERING STANDARD DRAWINGS AND SPECIFICATIONS. IF A SANITARY SEWER IS TUNNELED UNDER AND NOT REPLACED, CONTRACTOR TO PROVIDE VIDEO INSPECTION TO VERIFY THAT THE GRADE AND CONDITION OF PIPE HAS NOT BEEN COMPROMISED. - IT IS THE RESPONSIBILITY OF THE CONTRACTOR TO VERIFY ANY/ALL LATERAL SIZES, LATERAL TIE IN LOCATIONS, AND TO MAKE SURE THAT THE TIE INS MEET THE REQUIRED STANDARD GRADE/ SLOPE. - A TOTAL OF 200 LF OF SEWER LATERAL IS ESTIMATED TO BE REQUIRED FOR THE TIE IN WORK	33 31 00
15. THRUST RESTRAINTS: - ALL THRUST BLOCKS SHALL BE PLACED AS DESCRIBED IN THE SPECIFICATIONS AND SHOWN ON THE STANDARD DRAWINGS. - ALL MATERIALS USED FOR WATER PROJECTS SHALL BE RATED FOR A MINIMUM 200 PSI WORKING PRESSURE.	
16. CORROSION PROTECTION: - ALL EXPOSED NUTS AND BOLTS WILL BE COATED WITH <u>CHEVRON FM #1 NON-OXIDE</u> GREASE AND WRAPPED IN 8-MIL POLYETHYLENE WRAP. - ALL STEEL, CAST IRON, OR DUCTILE IRON VALVES, FITTINGS, ETC., SHALL BE EPOXY COATED AND TAPE WRAPPED IN ACCORDANCE WITH AWWA C214.	
17. PIPELINE STATIONING: - STATIONS AND LENGTHS SHOWN ON THE DRAWINGS ARE CENTERLINE OF PIPE FROM CENTER OF FITTING TO CENTER OF FITTING. PROFILE DRAWINGS ARE HORIZONTAL PROJECTIONS OF THE PIPE CENTERLINE, UNLESS OTHERWISE NOTED. - WHERE CLEARANCES BETWEEN PIPELINES ARE DESIGNATED IN THE DRAWINGS, THE SPECIFIED DISTANCE SHALL REFER TO THE DISTANCE BETWEEN THE OUTSIDE EDGES OF THE PIPE.	
18. WATER LINE COVER: UNLESS OTHERWISE NOTED, CONTRACTOR TO PROVIDE A MINIMUM COVER OF 4.5 FEET FROM THE TOP OF THE WATER MAIN TO FINISHED GRADE. PIPING THAT CAN NOT BE PROVIDED THIS MINIMUM COVER WILL REQUIRE A SPECIAL DESIGN BY THE CONTRACTOR FOR REVIEW AND APPROVAL BY OGDEN CITY.	
19. WATER SHUT-DOWNS: - OPERATION OF ALL EXISTING MAIN LINE VALVES TO BE COORDINATED THROUGH OGDEN CITY 48-72 HOURS IN ADVANCE OF SHUTDOWN. CONNECTIONS TO SOME WATERLINES SERVING COMMERCIAL AREAS MAY REQUIRE NIGHT OR WEEKEND SHUTDOWNS. CONTRACTOR TO PERFORM NIGHT OR WEEKEND WORK IN THESE AREAS AT NO ADDITIONAL COST TO OWNER. - OGDEN CITY DOES NOT GUARANTEE WATER SHUT-DOWNS. CONTRACTOR TO DEVISE PLANS TO AVOID WORK STOPPAGES IN THE EVENT A SHUT-DOWN DOES NOT GO AS PLANNED - CONTRACTOR SHALL SUBMIT FOR REVIEW A SEQUENTIAL PLAN FOR CONNECTION, TESTING, AND FLUSHING OF ALL NEW WATER MAINS.	33 11 00 1.3
20. SALVAGE: ALL SALVAGED HYDRANTS, VALVES OR OTHER MATERIALS TO BE RETURNED OGDEN CITY ENGINEERING DIVISION, UNLESS NOTED OTHERWISE.	32 01 91 32 01 93
21. TREES: THE CONSTRUCTION AREA MAY CONTAIN SOME LARGE TREES THAT MAY AFFECT CONSTRUCTION ACTIVITIES. CONTRACTOR SHALL PRESERVE AND PROTECT TREES AND COORDINATE WITH CITY FORESTER.	34 41 13 2.9 34 41 13 3.6 34 41 13 3.7
22. TRAFFIC DETECTOR LOOPS: FOR TRAFFIC DETECTOR LOOP REPAIR OR REPLACEMENT REFER TO THE CURRENT UDOT STANDARD DRAWINGS TRAFFIC SIGNAL LOOP DETECTOR DETAILS (STD. DWG. NO. SL 9) AND TRAFFIC COUNTING LOOP DETECTOR DETAILS (STD. DWG. NO. SL 10)	
23. AERIAL PHOTOS IN DRAWINGS: THE AERIAL PHOTOS PROVIDED AS BACKGROUND IN THESE DRAWINGS ARE PROVIDED TO HELP CLARIFY THE WORK SITE. HOWEVER, THE PHOTOS DEPICT CONDITIONS AS THEY EXISTED IN 2022. PRESENT DAY CONDITIONS MAY VARY FROM THOSE SHOWN. CONTRACTOR SHALL VERIFY EXISTING CONDITIONS PRIOR TO BIDDING. BID SHALL INCLUDE ALL WORK REQUIRED TO COMPLETE THE PROJECT.	
24. UDOT REQUIREMENTS: - FOR ASPHALT CONSTRUCTION WITHIN THE UDOT ROW MATCH EXISTING, OR THE ANTICIPATED EXISTING OF 8 INCHES OF UDOT-APPROVED HOT MIX ASPHALT (HMA), PG-GRADE 64-34 ASPHALT BINDER, 1/2 INCH NOMINAL MAX, 7-75-115 GYRATION PER UDOT STANDARD SPECIFICATION 02741; OVER 6 INCHES UNTREATED BASE COURSE (UTBC) PER UDOT SPECIFICATION 02721; OVER 12 INCHES GRANULAR BORROW (GB) PER UDOT SPECIFICATION 02056 (WHICHEVER IS GREATER). PROVIDE DOCUMENTATION OF COMPACTION FROM A UDOT-QUALIFIED LABORATORY. - TRENCHES ARE TO BE CUT AT RIGHT ANGLES TO THE TRAVEL LANES. PATCHES REQUIRE AT LEAST A 2 INCH ROTOMILLING AT LEAST 10 FT APPROACHING AND LEAVING THE PATCH IN ALL TRAVEL LANES IMPACTED BEFORE FINAL ASPHALT PLACEMENT TO CREATE THE "T PATCH". - FOR CONCRETE PANELS BEING IMPACTED, FULL PANEL REPLACEMENT WILL BE REQUIRED. - INSTALL 9 INCHES OF RAPID STRENGTH CONCRETE (RSC) FOR ALL PANEL REPLACEMENTS IN TRAVEL LANES ACCORDING TO UDOT SPECIFICATION 03058 RAPID STRENGTH CONCRETE (RSC) AND OTHER RELATED SECTIONS; OVER 12 INCHES UNTREATED BASE COURSE (UTBC) PER UDOT SPECIFICATION 02721. - COORDINATE WORK WITH UDOT PROJECT 17427 TO ENSURE ALL PAVEMENT CUTS AND WORK WITHIN THE UDOT RIGHT-OF-WAY ARE COMPLETED PRIOR TO THE BEGINNING OF, AND NOT IN CONFLICT WITH THE PLANS OF, THE LISTED UDOT PROJECT. CONTACT THE PROJECT MANAGER □LINCOLN PORT AT (435) 851-1613 OR LPORT@UTAH.GOV FOR MORE INFORMATION. (SEAL COAT FOR THE T-PATCH TO BE DETERMINED WITH COORDINATION) - COORDINATE TRAFFIC SIGNAL IMPACTS AND MODIFICATIONS WITH UDOT REGION 1 SIGNAL ENGINEER - KAREN ROYLANCE AT (801) 644-0889.	
25. UDOT GENERAL NOTES - ALL CONSTRUCTION WITHIN THE UDOT RIGHT-OF-WAY SHALL CONFORM TO THE MOST CURRENT UDOT STANDARD (INCLUDING SUPPLEMENTAL) DRAWINGS AND SPECIFICATIONS. - THE CONTRACTOR IS TO OBTAIN AN ENCROACHMENT PERMIT FROM THE APPLICABLE UDOT REGION PERMIT OFFICE PRIOR TO COMMENCING WORK WITHIN UDOT RIGHT-OF-WAY. WORKING HOUR LIMITATIONS WILL BE LISTED IN THE LIMITATIONS SECTION OF THE ENCROACHMENT PERMIT. - UDOT RESERVES THE RIGHT, AT ITS OPTION, TO INSTALL A RAISED MEDIAN ISLAND OR RESTRICT THE ACCESS TO A RIGHT-IN OR RIGHT-OUT AT ANY TIME. - OWNER, DEVELOPER, AND CONTRACTOR ARE RESPONSIBLE FOR ANY DAMAGES DIRECTLY OR INDIRECTLY WITHIN THE UDOT RIGHT-OF-WAY AS A RESULT OF DEVELOPMENT ACTIVITIES. - OWNER, DEVELOPER, AND/OR CONTRACTOR IS REQUIRED TO HIRE AN INDEPENDENT COMPANY FOR ALL TESTING WITHIN THE UDOT RIGHT-OF-WAY. - ALL SIGNS INSTALLED ON THE UDOT RIGHT-OF-WAY MUST BE HIGH INTENSITY GRADE (TYPE XI SHEETING) WITH A B3 SLIP BASE. INSTALL ALL SIGNS PER UDOT SN SERIES STANDARD DRAWINGS. - COMPLY WITH THE REQUIREMENTS OF UTAH CODE 17-23-14 (DISTURBED CORNERS - COUNTY SURVEYOR TO BE NOTIFIED - COORDINATION WITH CERTAIN STATE AGENCIES).	

SCALE: N/A

DESIGNED BY: JB
DRAWN BY: BS
CHECKED BY: JRG
APPROVED BY: JB
DATE: March 2024
EWO NO: XXXXXX
ACCOUNT NO: ----

VERIFIY SCALE
BAR IS ONE-HALF INCH ON ORIGINAL DRAWING

NO.


DATE

REVISIONS

OGDEN CITY

21ST STREET SEWER MAIN UPGRADE

GENERAL NOTES

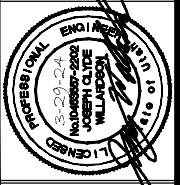

DRAWING NO.
G-3

SHEET 3 OF 36

MANHOLE DATA TABLE										
MANHOLE	STATION	OFFSET	NORTHING	EASTING	RIM ELEVATION (FT)	INVERT ELEVATION (FT)	DEPTH (FT)	MANHOLE SIZE (IN)	WORK REQUIRED	SHEET
MH741	10+35.08	23.50 RT	3607542.5840'	1508732.4480'	4294.92	4281.82	13.1	60	PROTECT MH IN PLACE, PLUG SD CONNECTIONS	C-1
NEWMH-1	10+35.16	0.00	3607566.0785'	1508732.9868'	4295.03	4281.71	13.3	84	INSTALL NEW 84" DOGHOUSE MH	C-1
NEWMH-2	12+87.52	0.00	3607569.3614'	1508985.3175'	4293.51	4283.29	10.2	60	INSTALL NEW 60" MANHOLE	C-1
MH12397	12+92.19	10.02 RT	3607559.2430'	1508989.7650'	4293.58	4283.74	9.8	60	ABANDON MANHOLE	C-1
MH12398	14+97.19	10.00 RT	3607554.6930'	1509194.7050'	4293.61	4285.03	8.6	60	REMOVE AND DISPOSE	C-2
NEWMH-3	14+97.22	0.00	3607564.6930'	1509194.9691'	4293.56	4283.84	9.7	60	INSTALL NEW 60" MANHOLE	C-2
NEWMH-4	18+11.60	0.00	3607557.1860'	1509509.2605'	4294.32	4284.50	9.8	60	INSTALL NEW 60" MANHOLE	C-3
MH10299	18+12.83	10.00 RT	3607547.1620'	1509510.2650'	4294.36	4285.64	8.7	60	REHAB, ABANDON EXISTING SD CONNECTIONS, INSTALL CORROSION PROTECTION	C-3
NEWMH-5	20+66.18	0.00	3607551.4250'	1509763.7800'	4294.86	4285.06	9.8	60	INSTALL NEW 60" MANHOLE	C-3
MH10404	20+66.47	10.00 RT	3607541.4250'	1509763.7800'	4294.86	4285.77	9.1	60	ABANDON MANHOLE	C-3
NEWMH-6	22+33.00	0.00	3607546.6963'	1509930.5249'	4295.46	4285.46	10.0	60	INSTALL NEW 60" MANHOLE	C-4
MH10403	22+33.10	10.00 RT	3607536.6970'	1509930.4430'	4295.35	4286.62	8.7	60	ABANDON MANHOLE	C-4
MH10402	23+22.24	9.30 RT	3607535.6950'	1510019.5760'	4295.64	4286.91	8.7	60	ABANDON MANHOLE	C-4
NEWMH-7	25+68.51	0.00	3607540.3017'	1510265.9758'	4296.71	4286.18	10.5	60	INSTALL NEW 60" MANHOLE	C-4
NEWMH-14	25+78.59	18.92 RT	3607521.1967'	1510275.6998'	4296.72	4288.43	8.3	48	INSTALL NEW 48" MANHOLE	C-4
MH10401	25+78.78	10.00 RT	3607530.1180'	1510276.0590'	4296.88	4287.98	8.9	60	ABANDON MANHOLE	C-4
NEWMH-8	28+33.55	0.00	3607534.0200'	1510530.9420'	4298.07	4287.47	10.6	60	INSTALL NEW 60" MANHOLE	C-5
MH10405	28+33.78	10.00 RT	3607524.0200'	1510530.9420'	4298.10	4288.57	9.5	60	ABANDON MANHOLE	C-5
NEWMH-9	30+90.30	0.00	3607528.0020'	1510787.6250'	4299.75	4288.73	11.0	60	INSTALL NEW 60" MANHOLE	C-6
MH10406	30+90.96	10.00 RT	3607518.0020'	1510787.6250'	4299.73	4289.05	10.7	60	ABANDON MANHOLE	C-6
MH667	33+47.83	0.00	3607510.9710'	1511044.5870'	4302.58	4289.77	12.8	72	REMOVE AND DISPOSE	C-6
NEWMH-12	33+47.83	0.00	3607510.9710'	1511044.5870'	4302.58	4290.00	12.6	72	INSTALL NEW 72" MANHOLE	C-6
NEWMH-15	50+27.85	0.00	3607545.4955'	1509194.4772'	4293.67	4286.89	6.8	48	INSTALL NEW 48" MANHOLE	C-7
NEWMH-10	53+94.24	0.00	3607179.2135'	1509185.3395'	4294.74	4287.27	7.5	48	INSTALL NEW 48" MANHOLE	C-8
MH1876	54+01.51	0.00	3607171.9450'	1509185.1590'	4294.58	4287.33	7.3	48	REMOVE AND DISPOSE	C-8
MH12396	54+91.61	0.00	3607081.8550'	1509183.6790'	4295.15	4287.36	7.8	60	REMOVE AND DISPOSE	C-8
MH12394	57+27.69	0.00	3606845.8520'	1509178.0080'	4295.87	4288.67	7.2	48	REMOVE AND DISPOSE	C-8
NEWMH-13	57+27.69	0.00	3606845.8520'	1509178.0080'	4295.87	4285.99	9.9	48	INSTALL NEW 48" MANHOLE	C-8
NEWMH-11	57+91.31	0.00	3606782.2463'	1509176.4796'	4295.20	4285.55	9.6	60	INSTALL NEW 60" MANHOLE	C-8
NEWMH-16	22+33.25	18.90 RT	3607527.7875'	1509930.3700'	4295.07	4288.07	7.0	48	INSTALL NEW 48" MANHOLE	C-4
NEWMH-17	18+08.37	26.06 LT	3607583.2612'	1509506.6476'	4293.93	4286.81	7.1	48	INSTALL NEW 48" MANHOLE	C-3


TEST HOLE SUMMARY												
TH #	SHEET	STATION	OFFSET	SIZE	TYPE	MATERIAL	OWNER	GROUND EL	DEPTH TO TOP (FT)	SURFACE TYPE	PAVEMENT DEPTH	COMMENTS
TH-1	C-4	25+86.61	LT. 45.955	108"x60"	Stormdrain	Concrete	Ogden City	4297.009	1.8	Asphalt	8"	No groundwater observed
TH-2	C-4	26+06.35	RT. 59.098	16"	Water	Ductile Iron	Ogden City	4296.488	6.4	Concrete	8"	No groundwater observed
TH-3	C-4	26+09.78	LT. 45.927	16"	Water	Ductile Iron	Ogden City	4297.207	4.8	Dirt	-	No groundwater observed
TH-4	C-4	26+13.56	LT. 45.745	4"	Gas	Plastic	Dominion Energy	4297.184	3.5	Dirt	-	Groundwater at 10 ft depth

BORE HOLE SUMMARY										
BORING #	SHEET	STATION	OFFSET	DETAIL SHEET	GROUND EL	DEPTH	GROUNDWATER DEPTH	GROUNDWATER EL	ASPHALT THICKNESS (INCH)	CONCRETE PAVEMENT THICKNESS (IN)
B-1	C-1	12+61.98	RT. 20.35	BL-1	4291	21.5	12.0	4279.0	6.5	7
B-2	C-8	53+66.41	RT. 2.28	BL-2	4292	21.5	8.5	4283.5	1.5	6.5
B-3	C-3	19+17.97	RT. 5.82	BL-3	4292	21.5	8.0	4284.0	2.5	8.5
B-4	C-4	24+36.80	RT. 6.09	BL-4	4293	21.5	13.0	4280.0	4	9
B-5	C-5	27+50.86	RT. 3.71	BL-5	4295	21.5	15.0	4280.0	5	8
B-6	C-6	30+87.21	RT. 4.09	BL-6	4297	21.5	15.0	4282.0	5	8

ABANDON STORM DRAIN QTY ESTIMATE			
MANHOLE	SIZE (INCH)	LENGTH (FT)	VOLUME (CF)
MH12398	10	30	16.4
MH12398	10	35	19.1
MH10299	12	35	27.5
MH10299	18	40	70.7
MH10299	18	65	114.9
MH10401	15	50	61.4
MH10404	15	50	61.4
MH10405	10	30	16.4

												OGDEN CITY 21ST STREET SEWER MAIN UPGRADE DATA TABLES								NO. DATE				REVISIONS												DESIGNED BY: JB DRAWN BY: BS CHECKED BY: YBG APPROVED BY: JB DATE: March 2024 EWO NO: XXXXXXX ACCOUNT NO: ----				SCALE: _____ N/A			
DRAWING NO. G-5	
SHEET 5 OF 36	

1. THE "PROJECT COORDINATES" AND BEARINGS AND DISTANCES DERIVED THEREFROM ARE EXPRESSED IN THE NAD 83 US STATE PLANE UTAH CENTRAL ZONE COORDINATE SYSTEM DEFINED AS FOLLOWS:
HORIZONTAL DATUM = NORTH AMERICAN DATUM OF 1983 (N.A.D. 83) (2011) Epoch 2010.
VERTICAL DATUM = NORTH AMERICAN VERTICAL DATUM OF 1988 (N.A.V.D. 88)
COORDINATE SYSTEM = US STATE PLANE 1983, UTAH NORTH ZONE (4301)
GEOID MODEL = GEOID18
UNITS = US SURVEY FOOT
2. THE CONTROL SURVEY WAS PERFORMED IN FEBRUARY 2023. ALL SURVEY CONTROL COORDINATES WERE ESTABLISHED USING THE UTAH REFERENCE NETWORK GLOBAL POSITIONING SYSTEM (TURN GPS).
3. CONTROL POINT MARKS ARE SUBJECT TO THE EFFECTS OF SURFACE ACTIVITY AND SEASONAL MOVEMENTS. MARKS MAY ALSO BE DISTURBED, DAMAGED, OR REMOVED AFTER THE COMPLETION OF THIS SURVEY. CONTROL POINT POSITIONS SHOULD BE FIELD VERIFIED PRIOR TO SUBSEQUENT SURVEY ACTIVITIES.

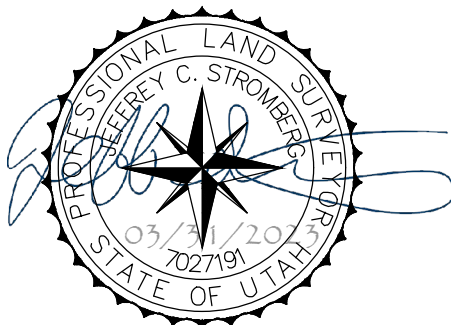

PRIMARY CONTROL POINTS BASED ON THE UTAH REFERENCE NETWORK GLOBAL POSITIONING SYSTEM (TURN GPS)				
NAME	STATE PLANE NORTHING	STATE PLANE EASTING	ELEVATION	DESCRIPTION
1	3607552.702	1509515.242	4293.94	OGDEN CITY MONUMENT #2100S0200E
2	3606797.145	1509181.112	4295.48	OGDEN CITY MONUMENT #2200S0150E



Washington Boulevard

OGDEN CITY
21ST STREET SEWER MAIN UPGRADE

SURVEY CONTROL



DRAWING NO.


G-6

SHEET **6** OF **36**


DESIGNED BY: JS	SCALE: $1" = 200'$
DRAWN BY: JS	

VERIFY SCALE
 BAR IS ONE-HALF INCH
 ON ORIGINAL DRAWING

P:\West Jordan\2023\Projects\W23090301\00 - Ogden - 21st Street Main Upgrade\03_Design\Sheets\21st Street Sheets - (1).dwg Mar 28, 2024 - 9:48am

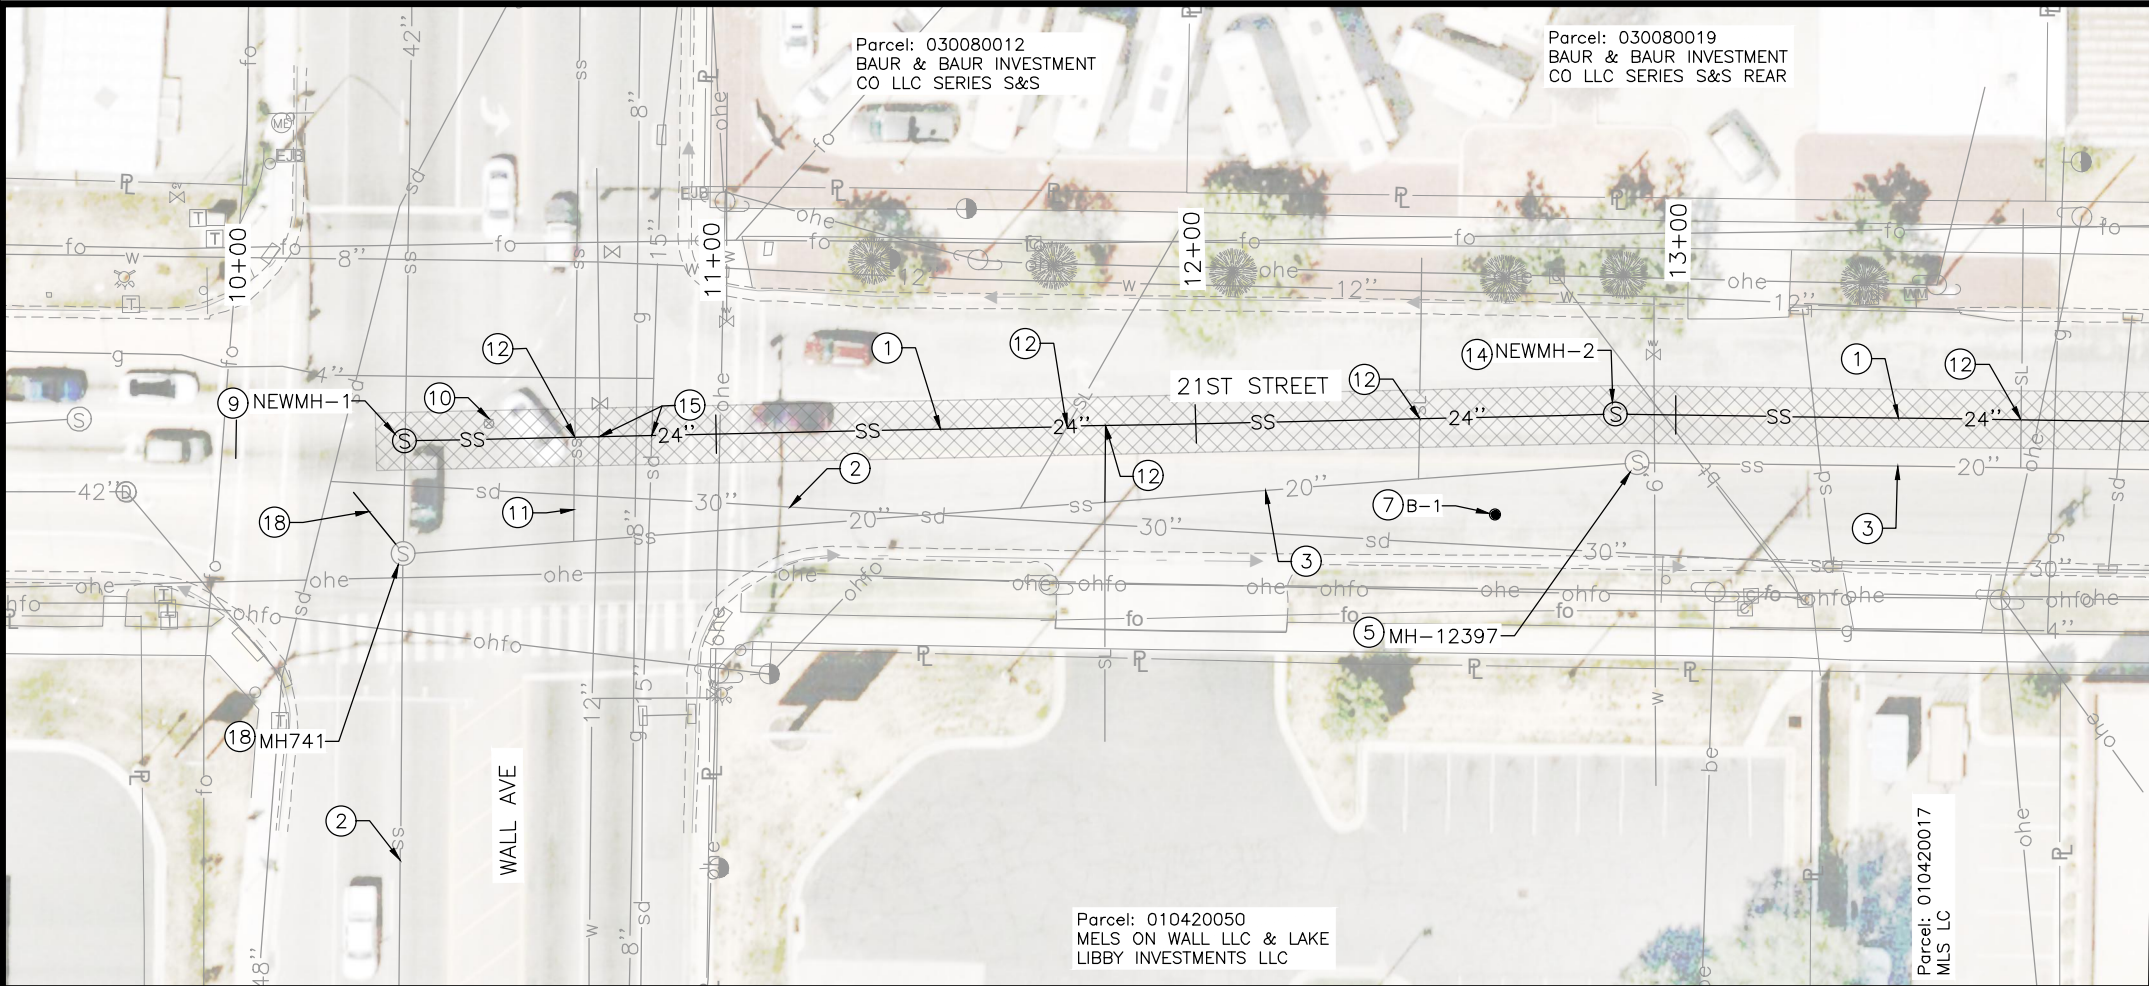


MATCHLINE STA 14+00
SEE DWG C-2

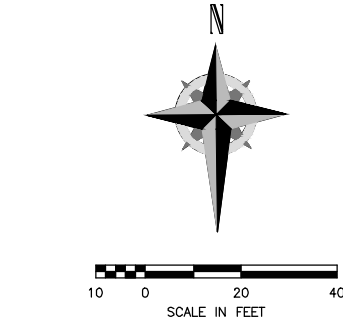

○ SHEET NOTES




1. INSTALL NEW SDR-35 24" PVC SEWER USING OPEN TRENCH METHOD PER OGDEN CITY STANDARD SPECIFICATIONS, SEE DETAIL 6 & 7 ON SHEET DT-5 STA 10+35.16 TO STA 14+00.00
2. PROTECT EXISTING UTILITY IN PLACE OR COORDINATE RELOCATION AS REQUIRED. SEE GENERAL NOTE 5 ON SHEET G-3
3. ABANDON EXISTING 20" AND TRACER PIPES SEWER WITH FLOWABLE FILL
4. LOCATION AND DEPTH OF EXISTING UTILITY IS APPROXIMATE. CONTRACTOR TO VERIFY. SEE GENERAL NOTE 5 ON SHEET G-3
5. ABANDON EXISTING MANHOLE WITH SAND. SEE DETAIL 5 ON SHEET DT-4
6. PAVEMENT RESTORATION, SEE SHEET DT-2 FOR RESTORATION DETAILS. SEE GENERAL NOTE 24 ON SHEET G-2 FOR PAVEMENT RESTORATION WITHIN UDOT ROW.
7. GEOTECHNICAL BORING, SEE BORE HOLE SUMMARY ON SHEET G-5 AND SHEET BL-1
B-1: STA. 12+62.61 RT 11.35'
9. INSTALL NEW 84" DOGHOUSE SEWER MANHOLE, SEE DETAIL NO. 8 ON DT-6
10. RESET SURVEY MONUMENT AS NEEDED PER OGDEN CITY STANDARDS MONUMENT ID: 2100S0100E
11. ABANDON EXISTING SEWER STUB AND INACTIVE LATERALS. DO NOT RECONNECT
12. RECONNECT EXISTING SEWER LATERAL TO NEW SEWER MAIN PER OGDEN CITY STANDARD SPECIFICATIONS, SEE DETAIL 3 ON DT-3 AND DETAIL 11 ON DT-7. EXTEND OR TRIM EXISTING SERVICE LINE AS NEEDED. ABANDON THE EXISTING SEWER LATERAL UP TO THE NEW CONNECTION POINT WITH FLOWABLE FILL, SEE GENERAL NOTE 14 ON G-3
14. INSTALL NEW 60" SEWER MANHOLE, SEE DETAIL NO. 1 ON SHEET DT-1
15. LOCATE AND EXPOSE EXISTING UTILITY PRIOR TO STARTING CONSTRUCTION
18. PLUG AND ABANDON EXISTING 42"x42" STORM CONNECTION
42. UDOT ROW. SEE GENERAL NOTE 24 ON SHEET G-3 FOR TRENCHING, ASPHALT RESTORATION AND OTHER UDOT REQUIREMENTS.

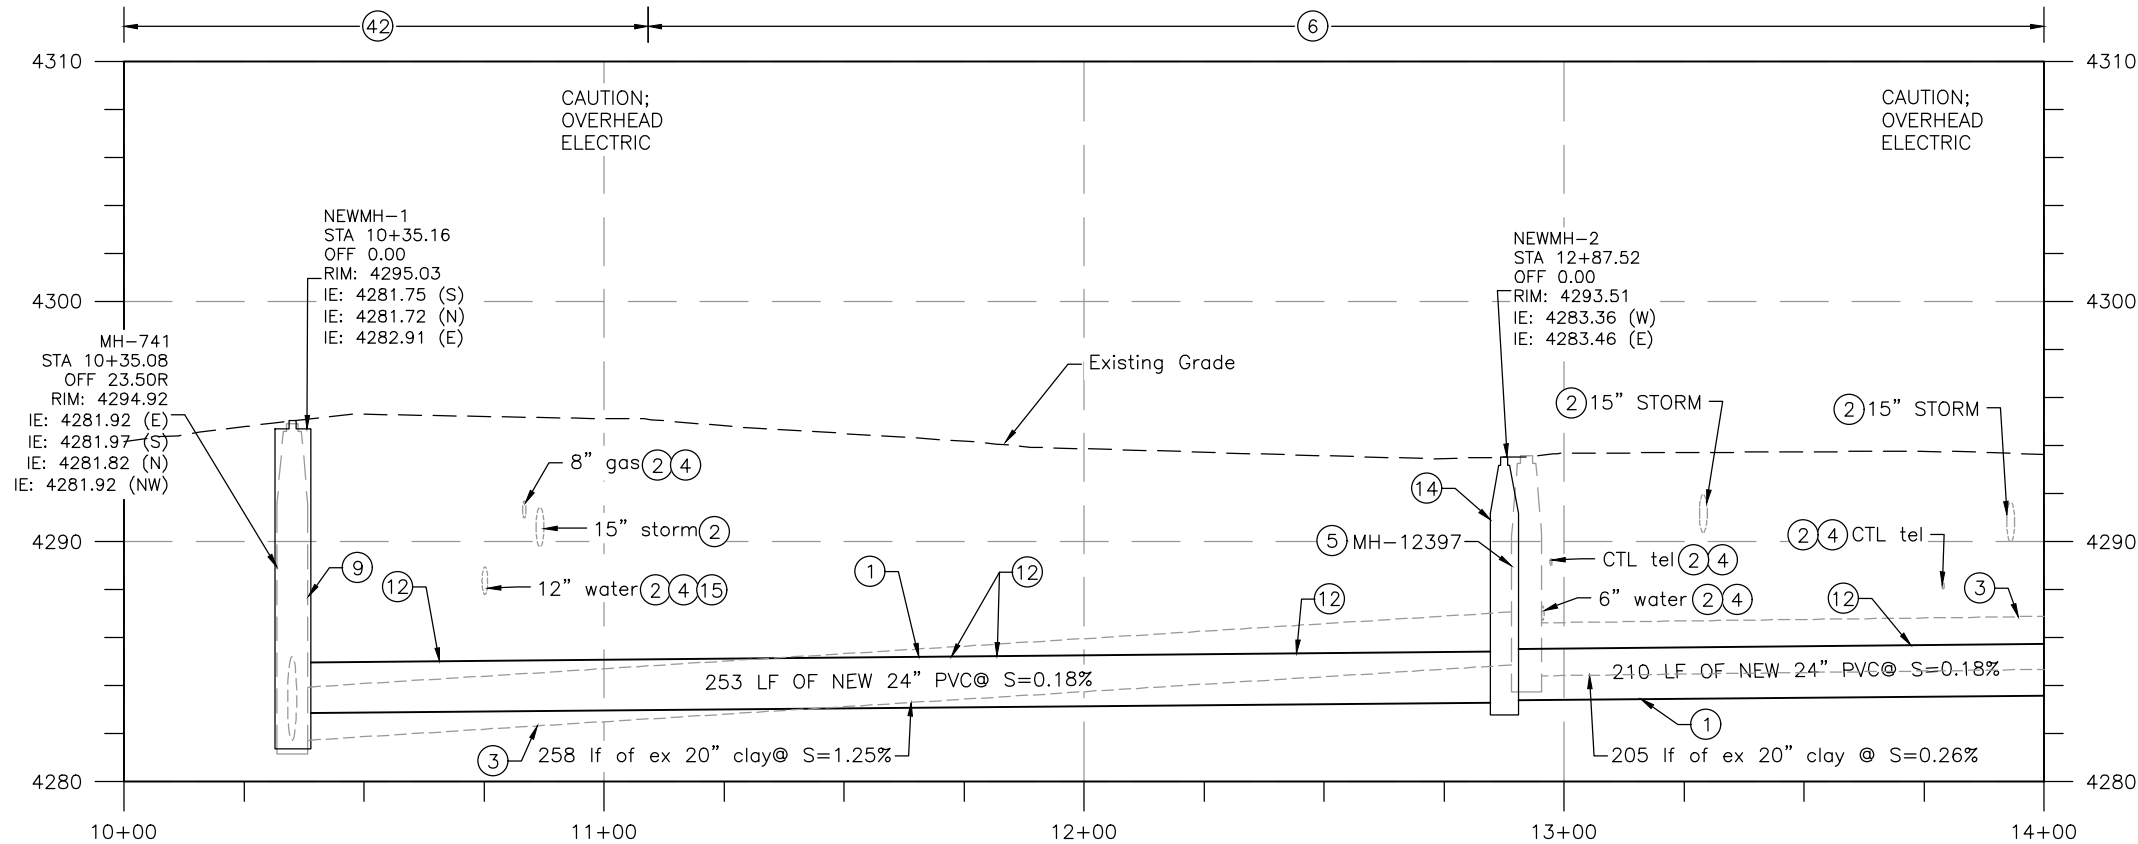

APPROXIMATE TRENCH AREA. SEE DETAIL 6 & 7 ON SHEET DT-5

SCALE: 1" = 40' VERTICAL SCALE: 1" = 8'		DESIGNED BY: JB DRAWN BY: BS CHECKED BY: JRG APPROVED BY: JB DATE: March 2024 EWO NO: XXXXXX ACCOUNT NO: ---	
VERIFIED SCALE BAR IS ONE-HALF INCH ON ORIGINAL DRAWING			
REVISIONS			
NO.	DATE		
OGDEN CITY 21ST STREET SEWER MAIN UPGRADE			
PLAN & PROFILE			
DRAWING NO. C-1			
SHEET 7 OF 36			


P:\West Jordan\2023\Projects\W23090301\00 - Ogden - 21st Sewer Main Upgrade\03_Design\Sheets\21st Street Sheets - (1).dwg Mar 29, 2024 - 9:48am

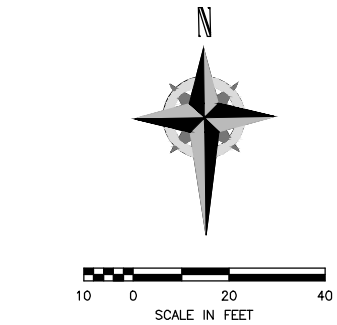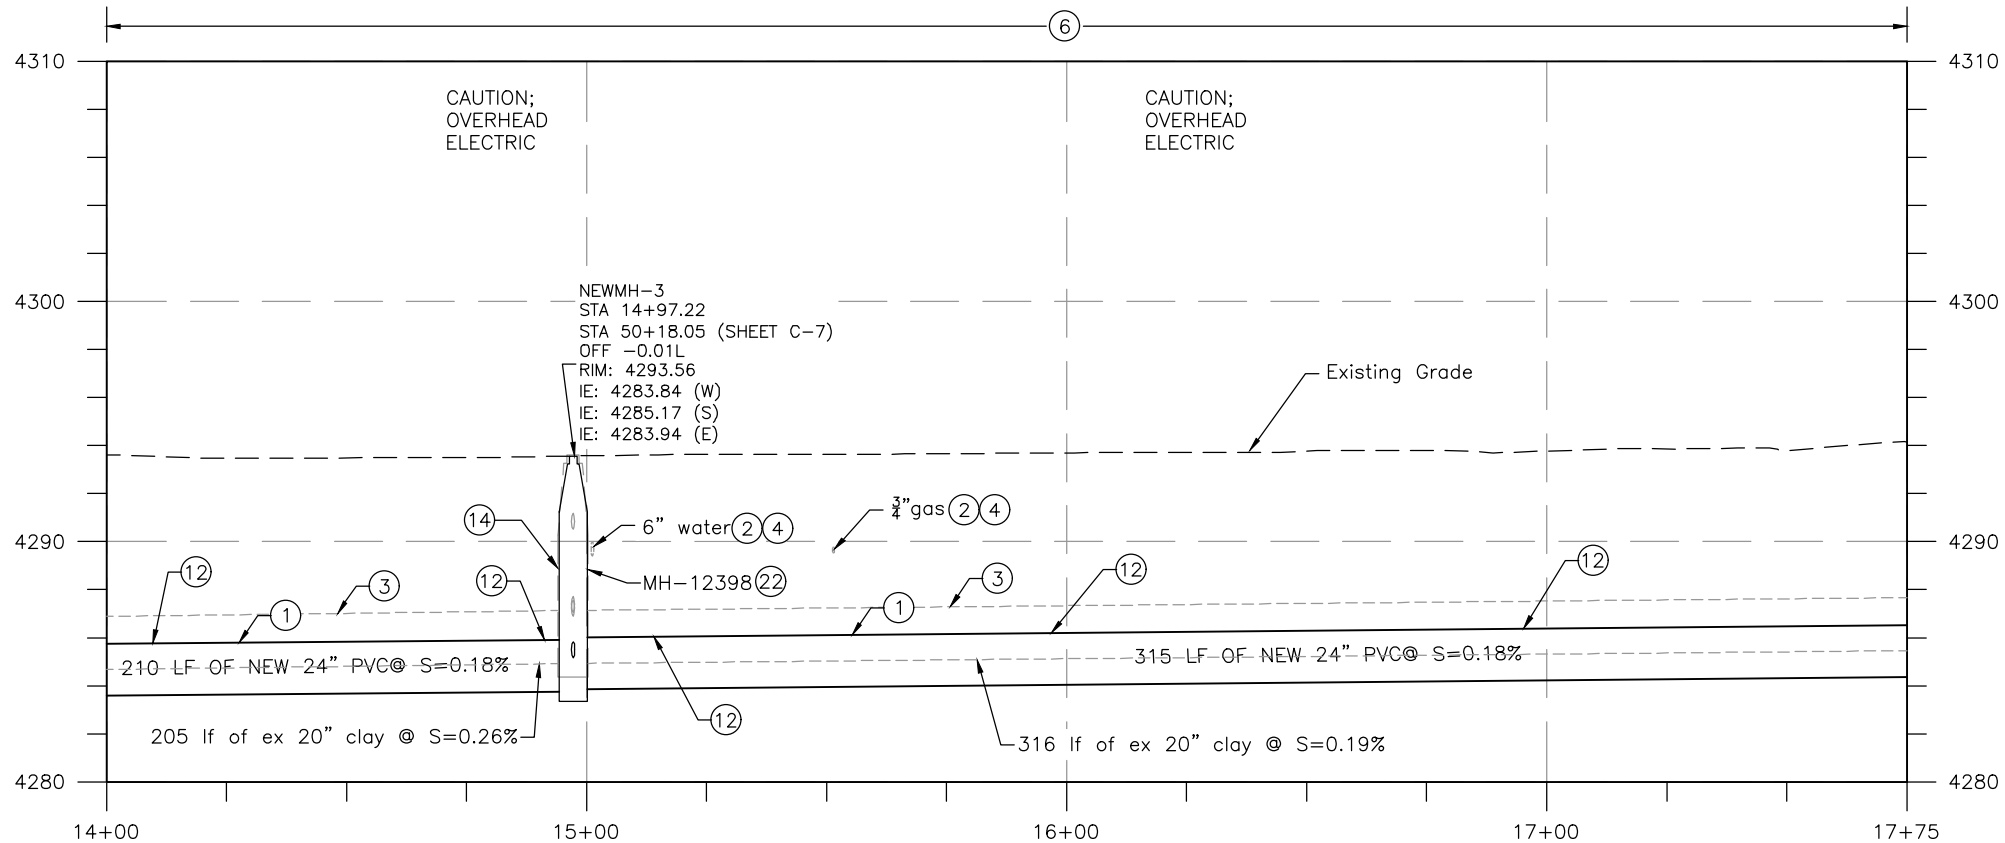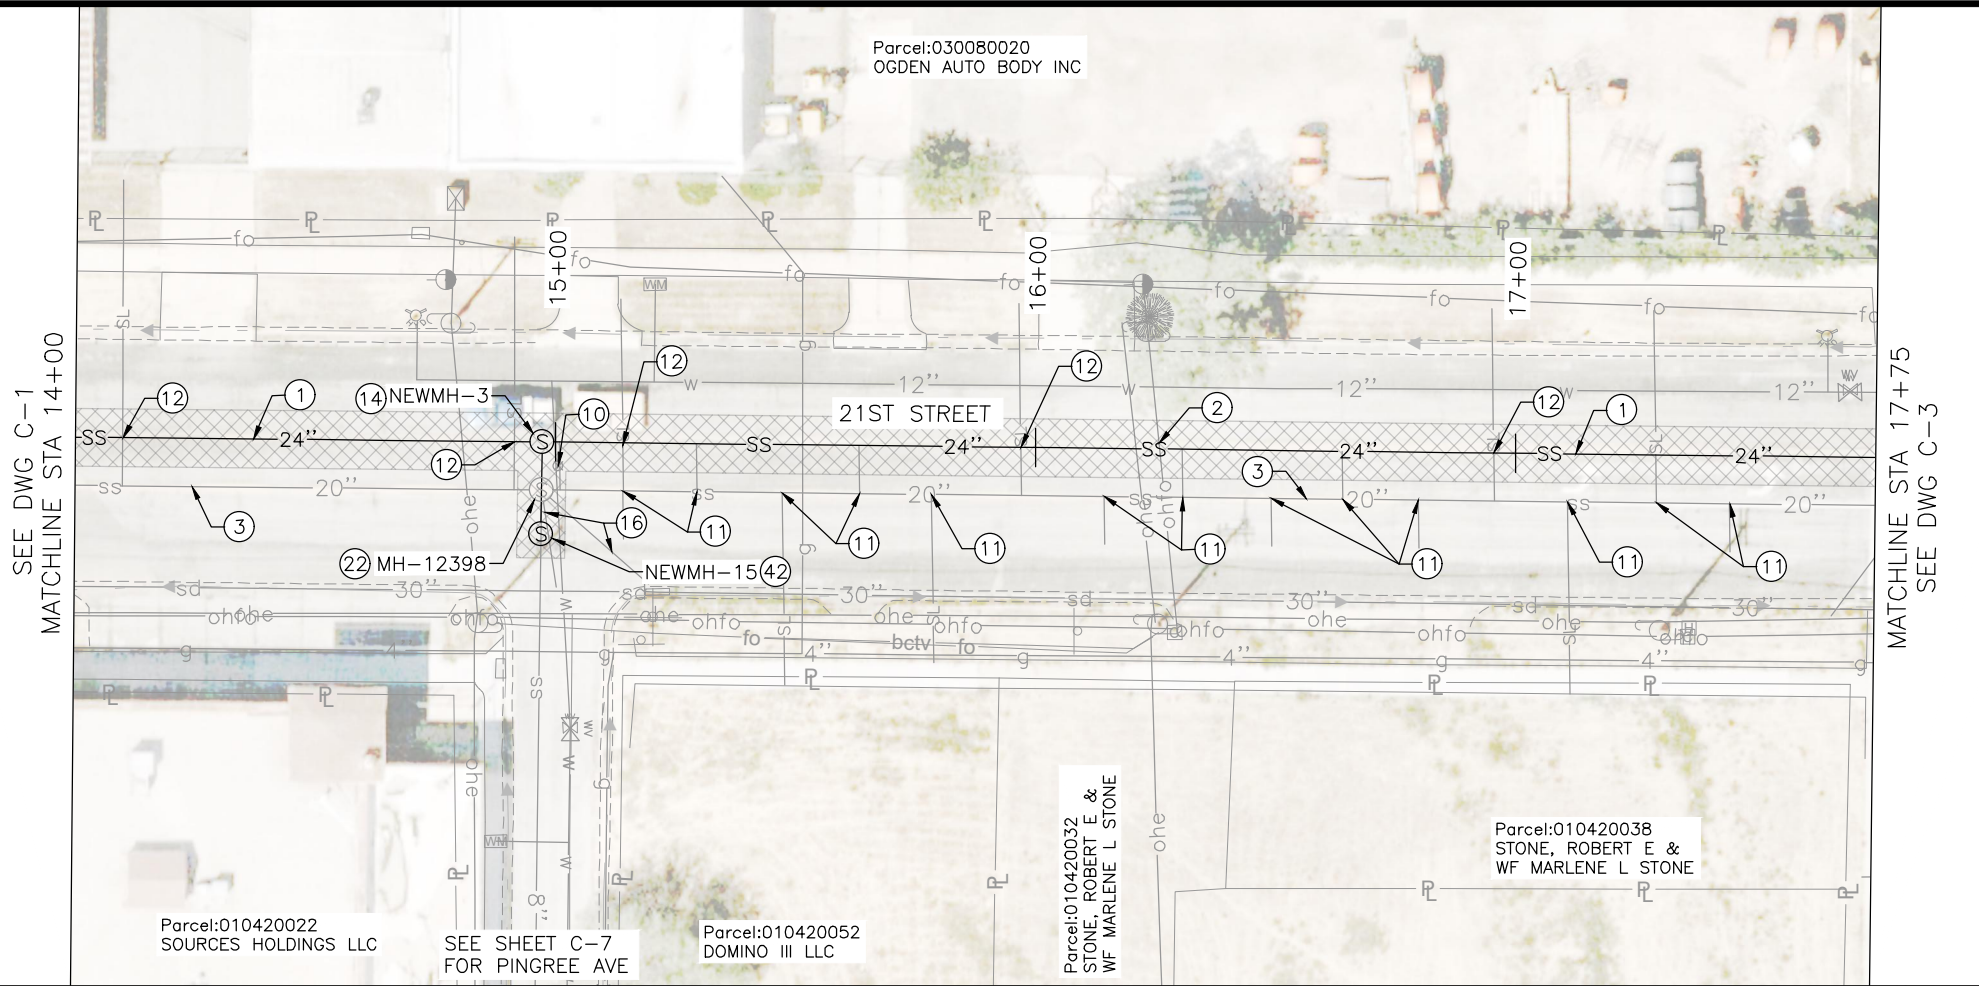




SHEET NOTES

- 1 INSTALL NEW SDR-35 24" PVC SEWER USING OPEN TRENCH METHOD PER OGDEN CITY STANDARD SPECIFICATIONS, SEE DETAIL 6 & 7 ON SHEET DT-5 STA 14+00.00 TO STA 17+75.00
- 2 PROTECT EXISTING UTILITY IN PLACE OR COORDINATE RELOCATION AS REQUIRED. SEE GENERAL NOTE 5 ON SHEET G-3
- 3 ABANDON EXISTING 20" AND TRACER PIPES SEWER WITH FLOWABLE FILL
- 4 LOCATION AND DEPTH OF EXISTING UTILITIES IS APPROXIMATE. CONTRACTOR TO VERIFY. SEE GENERAL NOTE 5 ON SHEET G-3
- 6 PAVEMENT RESTORATION, SEE SHEET DT-2 FOR RESTORATION DETAILS
- 10 RESET SURVEY MONUMENT AS NEEDED PER OGDEN CITY STANDARDS MONUMENT ID: 2100S0150E
- 11 ABANDON EXISTING SEWER STUB AND INACTIVE LATERALS. DO NOT RECONNECT
- 12 RECONNECT EXISTING SEWER LATERAL TO NEW SEWER MAIN PER OGDEN CITY STANDARD SPECIFICATIONS, SEE DETAIL 3 ON DT-3 AND DETAIL 11 ON DT-7. EXTEND OR TRIM EXISTING SERVICE LINE AS NEEDED. ABANDON THE EXISTING SEWER LATERAL UP TO THE NEW CONNECTION POINT WITH FLOWABLE FILL, SEE GENERAL NOTE 14 ON G-3
- 14 INSTALL NEW 60" SEWER MANHOLE, SEE DETAIL NO. 1 ON SHEET DT-1
- 16 ABANDON EXISTING STORM DRAIN CONNECTION WITH FLOWABLE FILL. SEE TABLE ON SHEET G-5 FOR ESTIMATED QUANTITIES
- 22 REMOVE AND DISPOSE OF EXISTING MANHOLE
- 42 INSTALL NEW 48" SEWER MANHOLE, SEE DETAIL NO.1 ON SHEET DT-1

APPROXIMATE TRENCH AREA. SEE DETAIL 6 & 7 ON SHEET DT-5

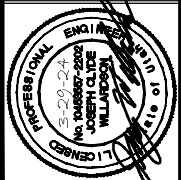DESIGNED BY: JB	DRAWN BY: BS	CHECKED BY: JBG	APPROVED BY: JB	DATE: March 2024	2024
EWO NO: XXXXXX					ACCOUNT NO: ---
VERIFIED SCALE BAR IS ONE-HALF INCH ON ORIGINAL DRAWING					
REVISIONS					
NO.	DATE				
OGDEN CITY					
21ST STREET SEWER MAIN UPGRADE					
PLAN & PROFILE					
					
					
DRAWING NO. C-2					
SHEET 8 OF 36					

P:\West Jordan\2023\Projects\W23090307\00 - Ogden - 21st Sewer Main Upgrade\03_Design\Sheets\21st Street Sheets - (1).dwg Mar 29, 2024 - 9:49am

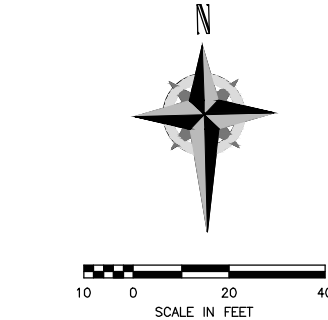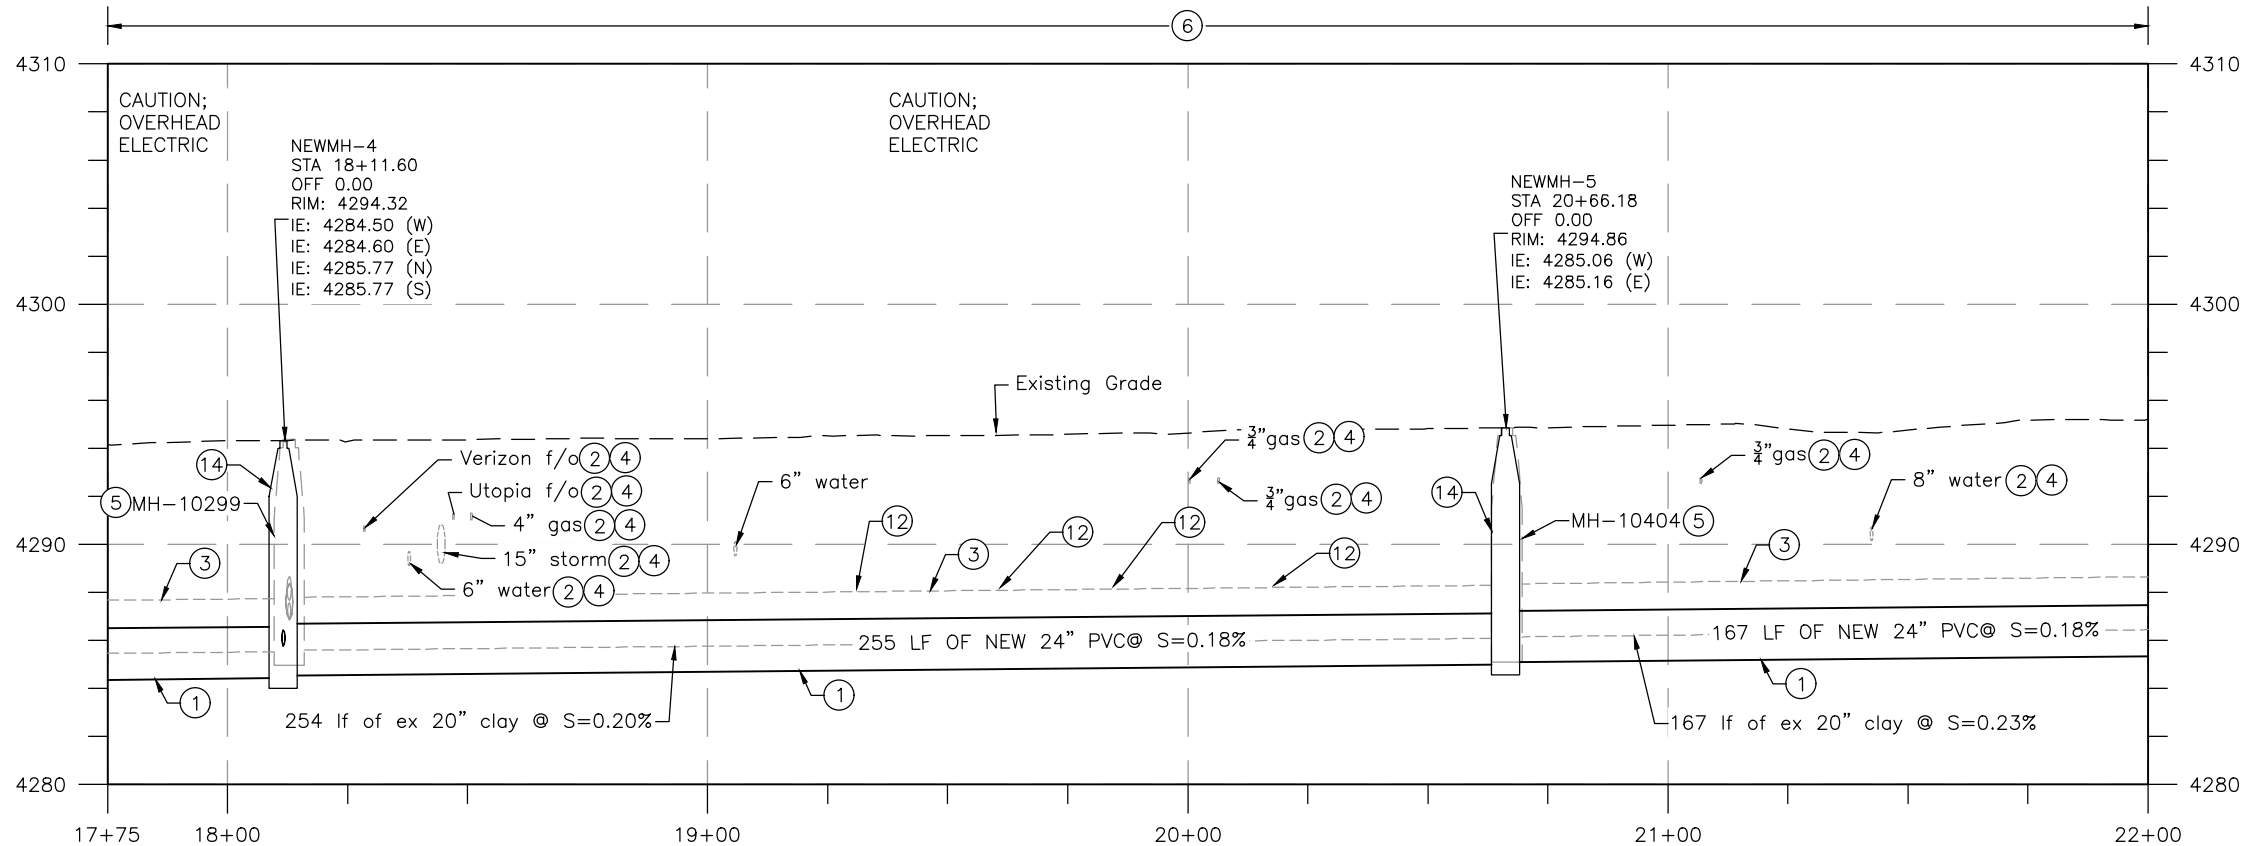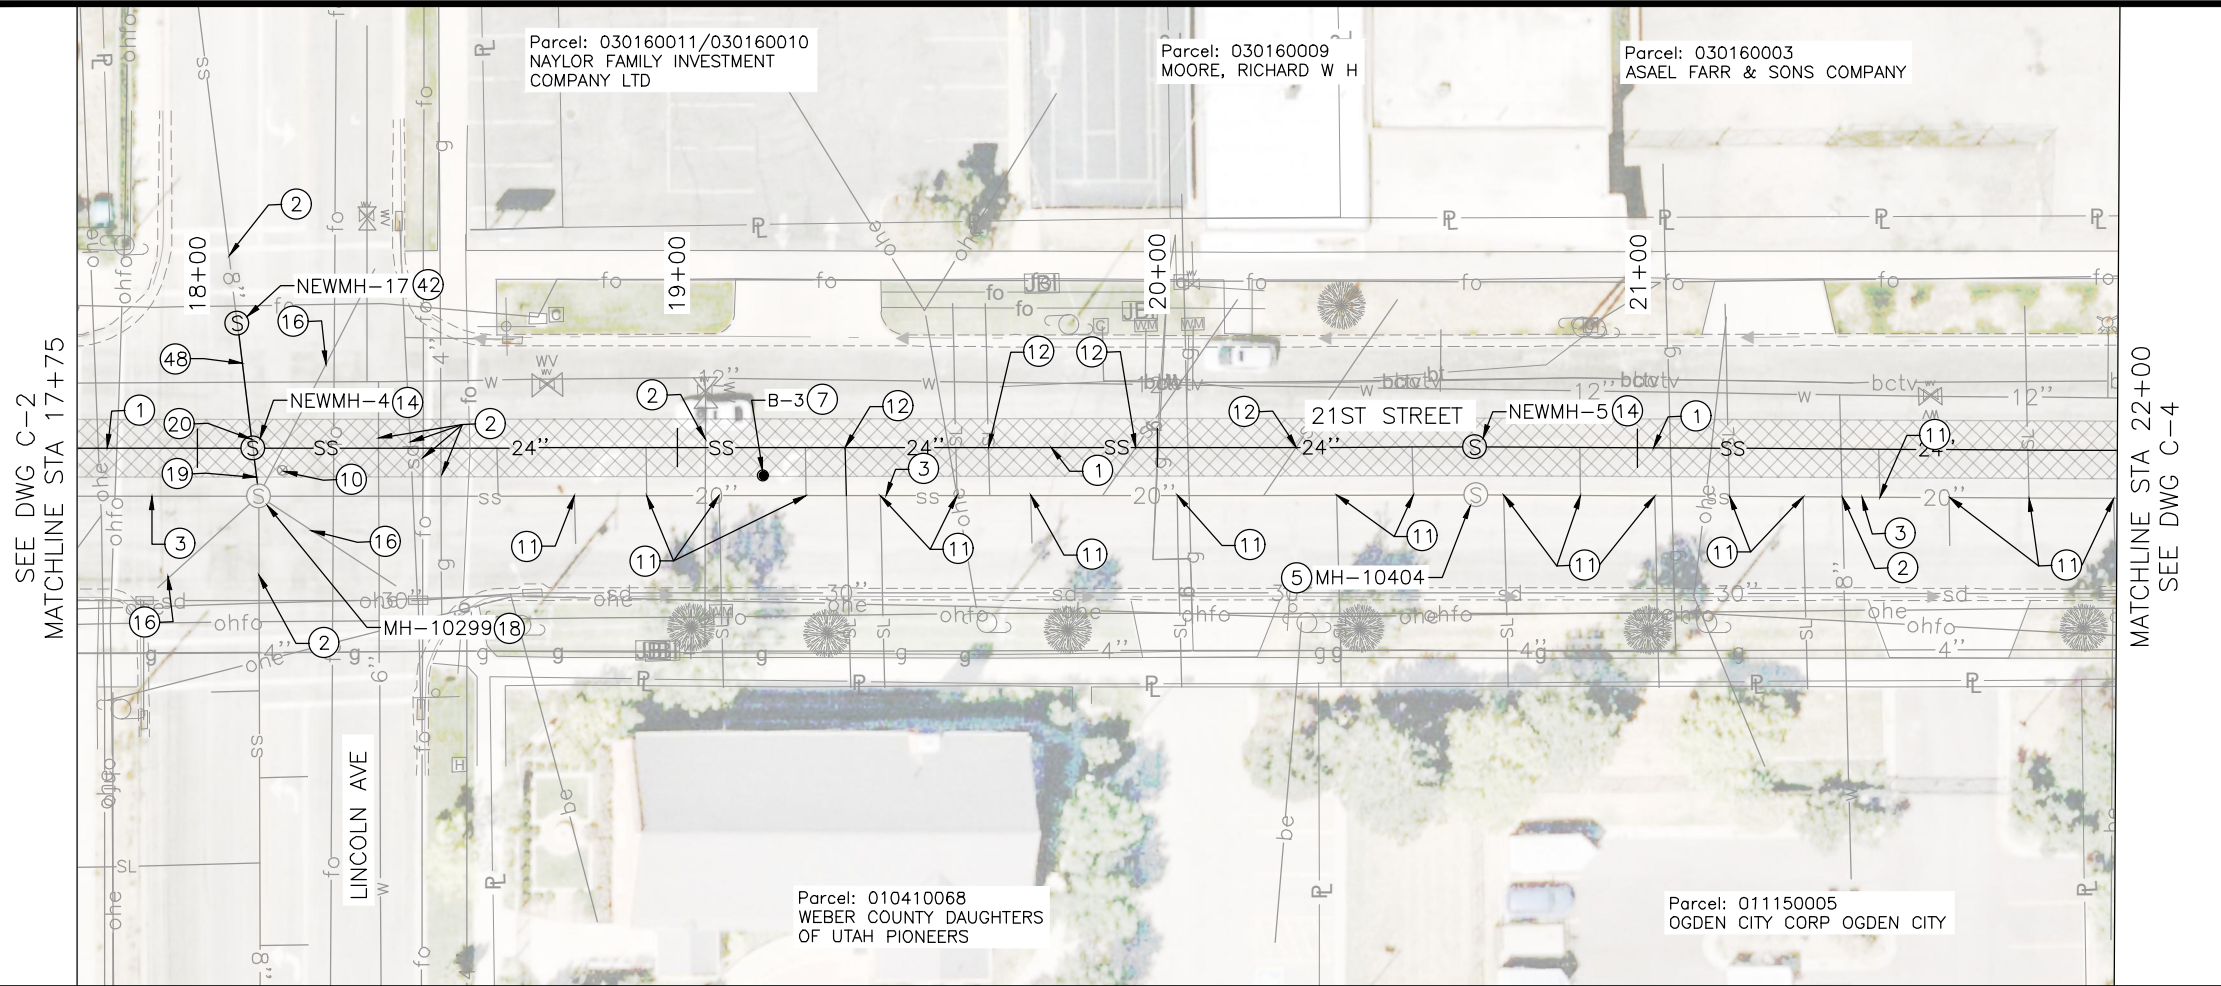



SHEET NOTES

- 1 INSTALL NEW SDR-35 24" PVC SEWER USING OPEN TRENCH METHOD PER OGDEN CITY STANDARD SPECIFICATIONS, SEE DETAIL 6 & 7 ON SHEET DT-5 STA 17+75.00 TO STA 22+00.00
- 2 PROTECT EXISTING UTILITY IN PLACE OR COORDINATE RELOCATION AS REQUIRED. SEE GENERAL NOTE 5 ON SHEET G-3
- 3 ABANDON EXISTING 20" AND TRACER PIPES SEWER WITH FLOWABLE FILL
- 4 LOCATION AND DEPTH OF EXISTING UTILITIES IS APPROXIMATE. CONTRACTOR TO VERIFY. SEE GENERAL NOTE 5 ON SHEET G-3
- 5 ABANDON EXISTING MANHOLE WITH SAND. SEE DETAIL 5 ON SHEET DT-4
- 6 PAVEMENT RESTORATION, SEE SHEET DT-2 FOR RESTORATION DETAILS
- 7 GEOTECHNICAL BORING, SEE BORE HOLE SUMMARY ON SHEET G-5 AND SHEET BL-3
B-3: STA. 19+17.81 LT 4.14'
- 10 RESET SURVEY MONUMENT AS NEEDED PER OGDEN CITY STANDARDS
MONUMENT ID: 2100S0200E
- 11 ABANDON EXISTING SEWER STUB AND INACTIVE LATERALS. DO NOT RECONNECT
- 12 RECONNECT EXISTING SEWER LATERAL TO NEW SEWER MAIN PER OGDEN CITY STANDARD SPECIFICATIONS, SEE DETAIL 3 ON DT-3 AND DETAIL 11 ON DT-7. EXTEND OR TRIM EXISTING SERVICE LINE AS NEEDED. ABANDON THE EXISTING SEWER LATERAL UP TO THE NEW CONNECTION POINT WITH FLOWABLE FILL, SEE GENERAL NOTE 14 ON G-3
- 14 INSTALL NEW 60" SEWER MANHOLE, SEE DETAIL NO.1 ON SHEET DT-1
- 16 ABANDON EXISTING STORM DRAIN CONNECTION WITH FLOWABLE FILL. SEE TABLE ON SHEET G-5 FOR ESTIMATED QUANTITIES
- 18 REHAB EXISTING MH WITH CORROSION RESISTANT LINER (QUADEX GEOKRETE GEOPOLYMER), SEE VORTEXCOMPANIES.COM FOR PRODUCT SPECIFICATIONS
- 19 EXTEND EXISTING 8" SEWER MAIN TO NEW SEWER MANHOLE. SEE SHEET C-9 FOR PROFILES. SEE DETAIL 4 ON SHEET DT-4 STA 18+11.60 OFF 0.00 TO STA 18+12.83 OFF 10.00
- 20 CONNECT EXISTING 8" PIPE TO NEW SEWER MANHOLE. USE WATERTIGHT CONNECTION AND NON-SHRINK GROUT, SEE SHEET C-9 FOR PROFILES
- 42 INSTALL NEW 48" SEWER MANHOLE, SEE DETAIL NO.1 ON SHEET DT-1
- 48 INSTALL NEW SDR-35 8" PVC SEWER USING OPEN TRENCH METHOD PER OGDEN CITY STANDARDS
STA 18+08.37 OFF -26.06 TO STA 18+11.60 OFF 0.00
SEE SHEET C-9 FOR PROFILES

APPROXIMATE TRENCH AREA. SEE DETAIL 6 & 7 ON SHEET DT-5

SCALE: 1" = 40' VERTICAL SCALE: 1" = 8'	DESIGNED BY: JB DRAWN BY: BS CHECKED BY: JRG APPROVED BY: JB DATE: March 2024 EWO NO: XXXXXX ACCOUNT NO: ---
REVISIONS	
OGDEN CITY	
21ST STREET SEWER MAIN UPGRADE	
PLAN & PROFILE	
DRAWING NO. C-3	
SHEET 9 OF 36	


P:\West Jordan\2023\Projects\W23090307\00 - Ogden - 21st Sewer Main Upgrade\03_Design\Sheets\21st Street Sheets - (1).dwg Mar 29, 2024 - 9:49am

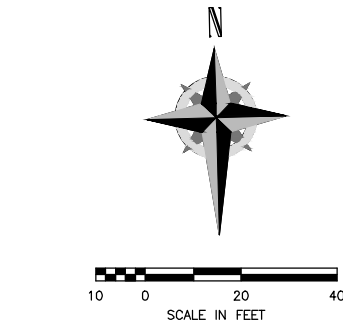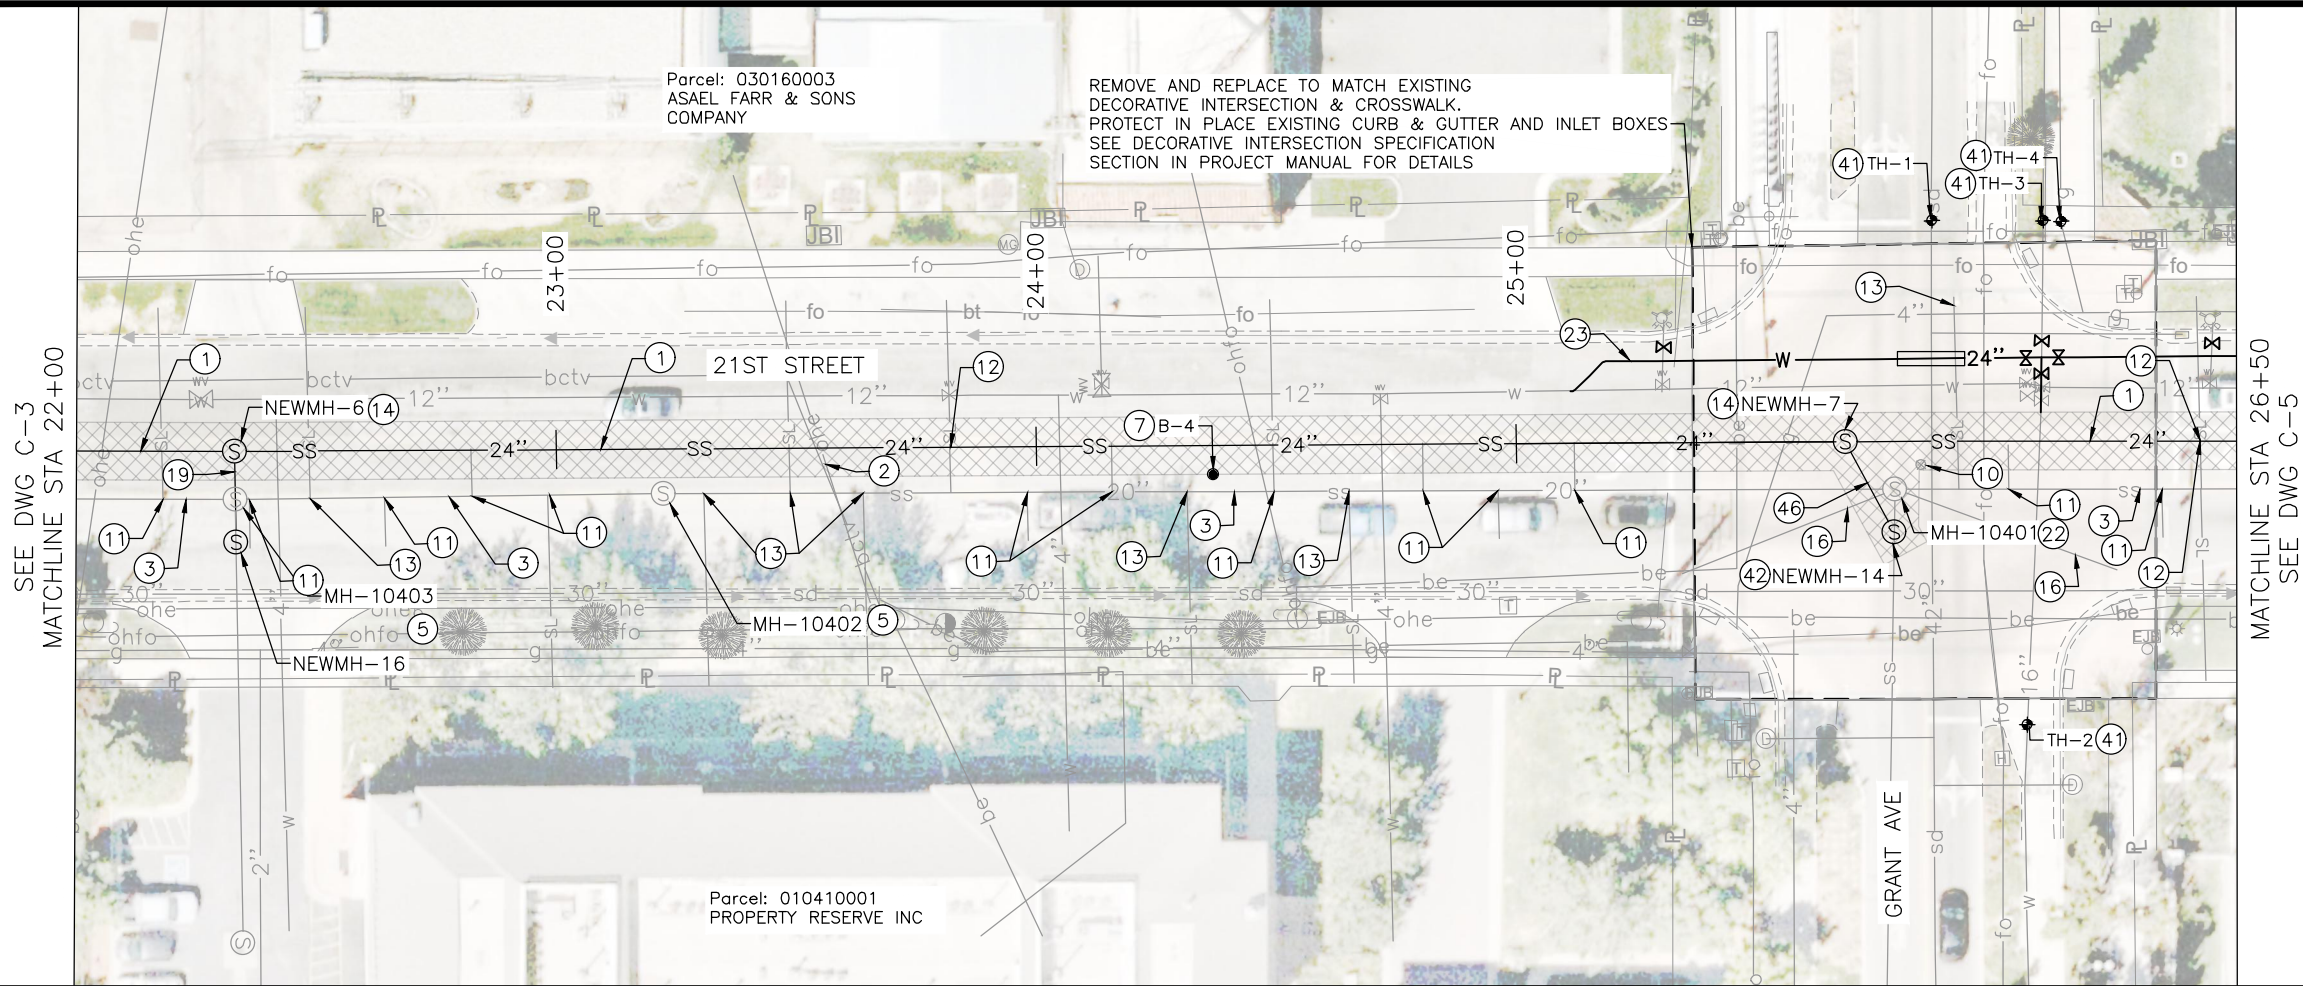

○ SHEET NOTES

- 1 INSTALL NEW SDR-35 24" PVC SEWER USING OPEN TRENCH METHOD PER OGDEN CITY STANDARD SPECIFICATIONS, SEE DETAIL 6 & 7 ON SHEET DT-5 STA 22+00.00 TO STA 26+50.00
- 2 PROTECT EXISTING UTILITY IN PLACE OR COORDINATE RELOCATION AS REQUIRED. SEE GENERAL NOTE 5 ON SHEET G-3
- 3 ABANDON EXISTING 20" AND TRACER PIPES SEWER WITH FLOWABLE FILL
- 4 LOCATION AND DEPTH OF EXISTING UTILITIES IS APPROXIMATE. CONTRACTOR TO VERIFY. SEE GENERAL NOTE 5 ON SHEET G-3
- 5 ABANDON EXISTING MANHOLE WITH SAND. SEE DETAIL 5 ON SHEET DT-4
- 6 PAVEMENT RESTORATION, SEE SHEET DT-2 FOR RESTORATION DETAILS
- 7 GEOTECHNICAL BORING, SEE BORE HOLE SUMMARY ON SHEET G-5 AND SHEET BL-3 B-4: STA. 24+36.67 LT 3.52'
- 10 RESET SURVEY MONUMENT AS NEEDED PER OGDEN CITY STANDARDS MONUMENT ID: 2100S0300E
- 11 ABANDON EXISTING SEWER STUB AND INACTIVE LATERALS. DO NOT RECONNECT
- 12 RECONNECT EXISTING SEWER LATERAL TO NEW SEWER MAIN PER OGDEN CITY STANDARD SPECIFICATIONS, SEE DETAIL 3 ON DT-3 AND DETAIL 11 ON DT-7. EXTEND OR TRIM EXISTING SERVICE LINE AS NEEDED. ABANDON THE EXISTING SEWER LATERAL UP TO THE NEW CONNECTION POINT WITH FLOWABLE FILL, SEE GENERAL NOTE 14 ON G-3
- 13 SERVICE LATERAL STATUS UNKNOWN. DYE TEST REQUIRED
- 14 INSTALL NEW 60" SEWER MANHOLE, SEE DETAIL NO.1 ON SHEET DT-1
- 16 ABANDON EXISTING STORM DRAIN CONNECTION WITH FLOWABLE FILL. SEE TABLE ON SHEET G-5 FOR ESTIMATED QUANTITIES
- 19 EXTEND EXISTING 8" SEWER MAIN TO NEW SEWER MANHOLE. SEE SHEET C-8 FOR PROFILES. SEE DETAIL 4 ON SHEET DT-4 STA 22+33.00 OFF 0.00 TO STA 22+33.14 OFF 12.87
- 22 REMOVE AND DISPOSE OF EXISTING MANHOLE
- 23 SEE SHEET W-1 FOR NEW 24" DI WATER LINE DESIGN
- 31 PROTECT CULVERT IN PLACE BY PROVIDING ADEQUATE SUPPORT TO THE CULVERT STRUCTURE DURING SEWER INSTALLATION. BACKFILL WITH FLOWABLE FILL
- 41 SEE SHEET G-5 FOR TEST HOLE DETAILS
- 42 INSTALL NEW 48" SEWER MANHOLE, SEE DETAIL NO.1 ON SHEET DT-1
- 46 INSTALL NEW SDR-35 8" PVC SEWER USING OPEN TRENCH METHOD PER OGDEN CITY STANDARD SPECIFICATIONS, SEE DETAIL 6 & 7 ON SHEET DT-5 STA 25+68.51 TO STA 25+78.59

APPROXIMATE TRENCH AREA. SEE DETAIL 6 & 7 ON SHEET DT-5

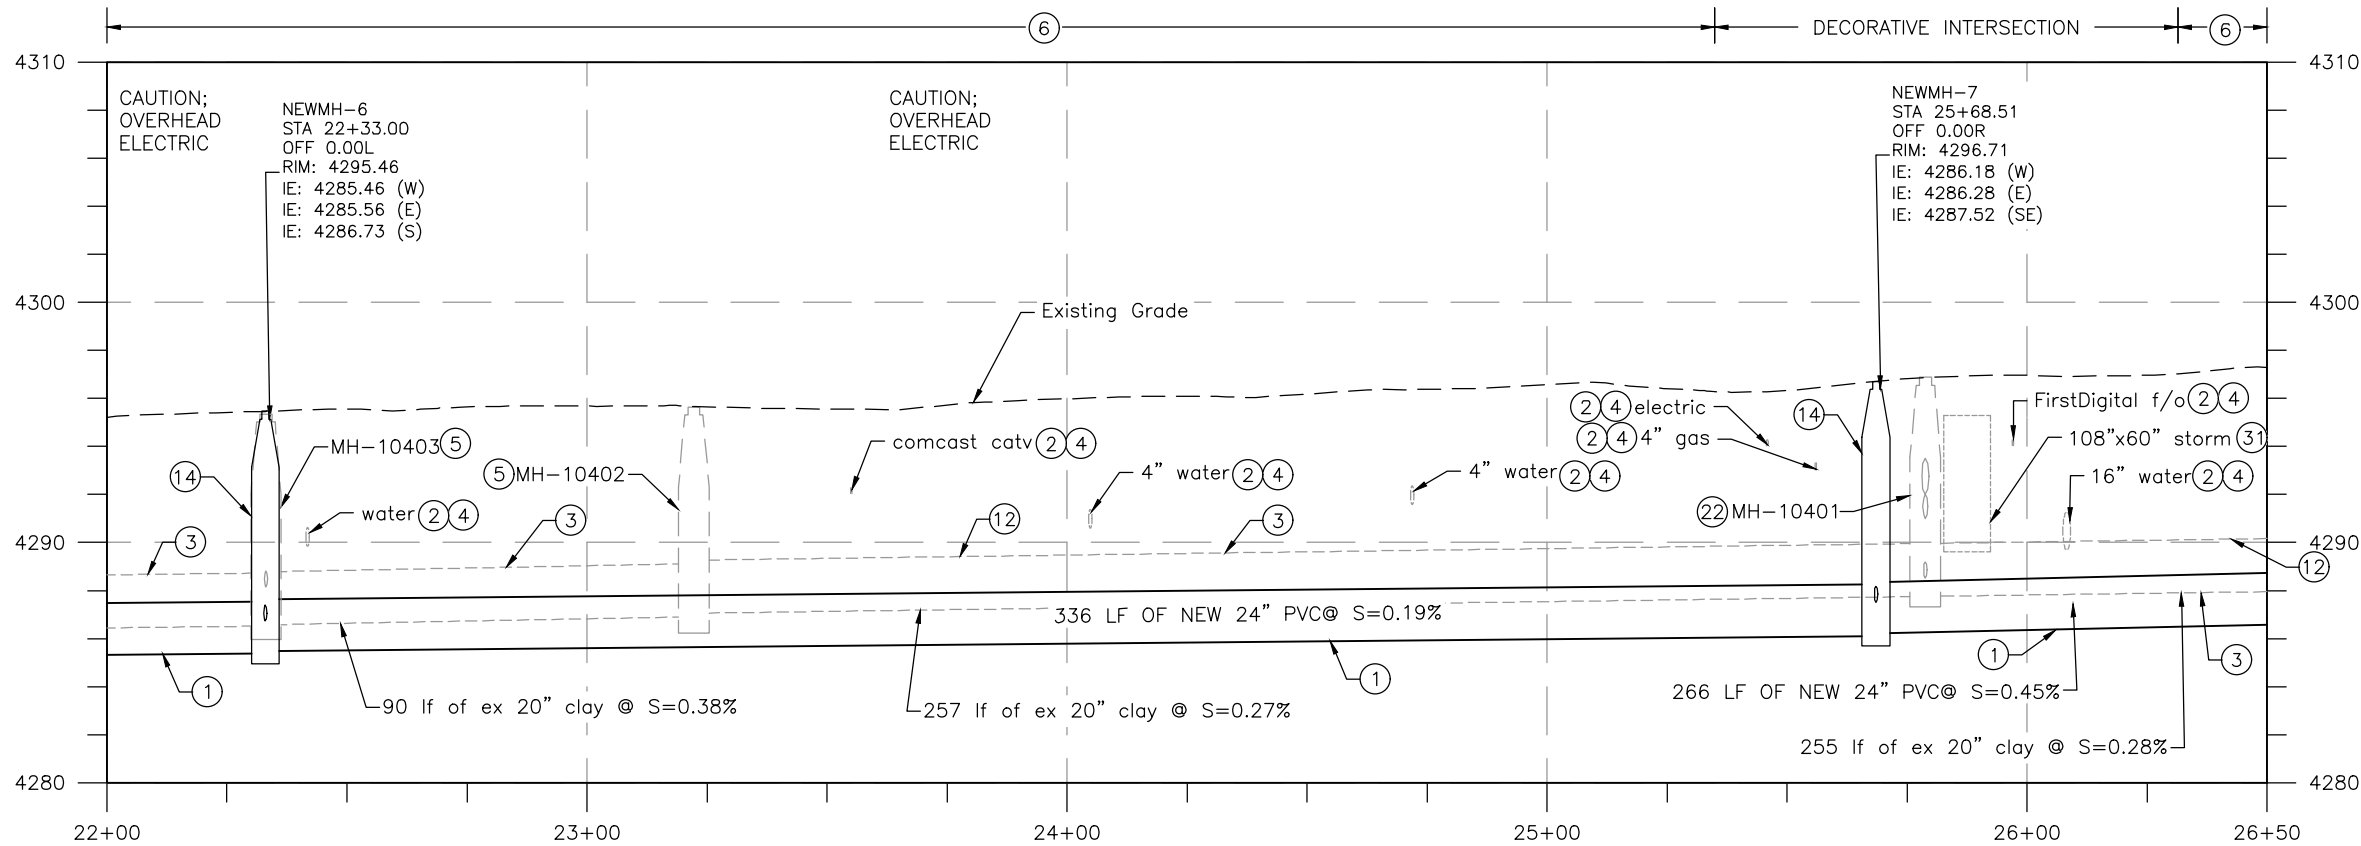

SCALE:
1" = 40'
VERTICAL SCALE:
1" = 8'

VERIFY SCALE
BAR IS ONE-HALF INCH
ON ORIGINAL DRAWING

DESIGNED BY: JB
DRAWN BY: BS
CHECKED BY: JRG
APPROVED BY: JB
DATE: March 2024
EWO NO: XXXXXX
ACCOUNT NO: ---



REVISIONS		DATE	NO.

OGDEN CITY
21ST STREET SEWER MAIN UPGRADE
PLAN & PROFILE



DRAWING NO.
C-4
SHEET **10** OF **36**


P:\West Jordan\2023\Projects\W23090301\00 - Ogden - 21st Sewer Main Upgrade\03_Design\Sheets\21st Street Sheets - (1).dwg Mar 29, 2024 - 9:50am

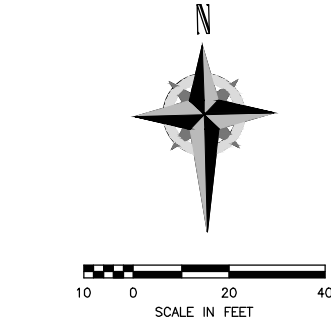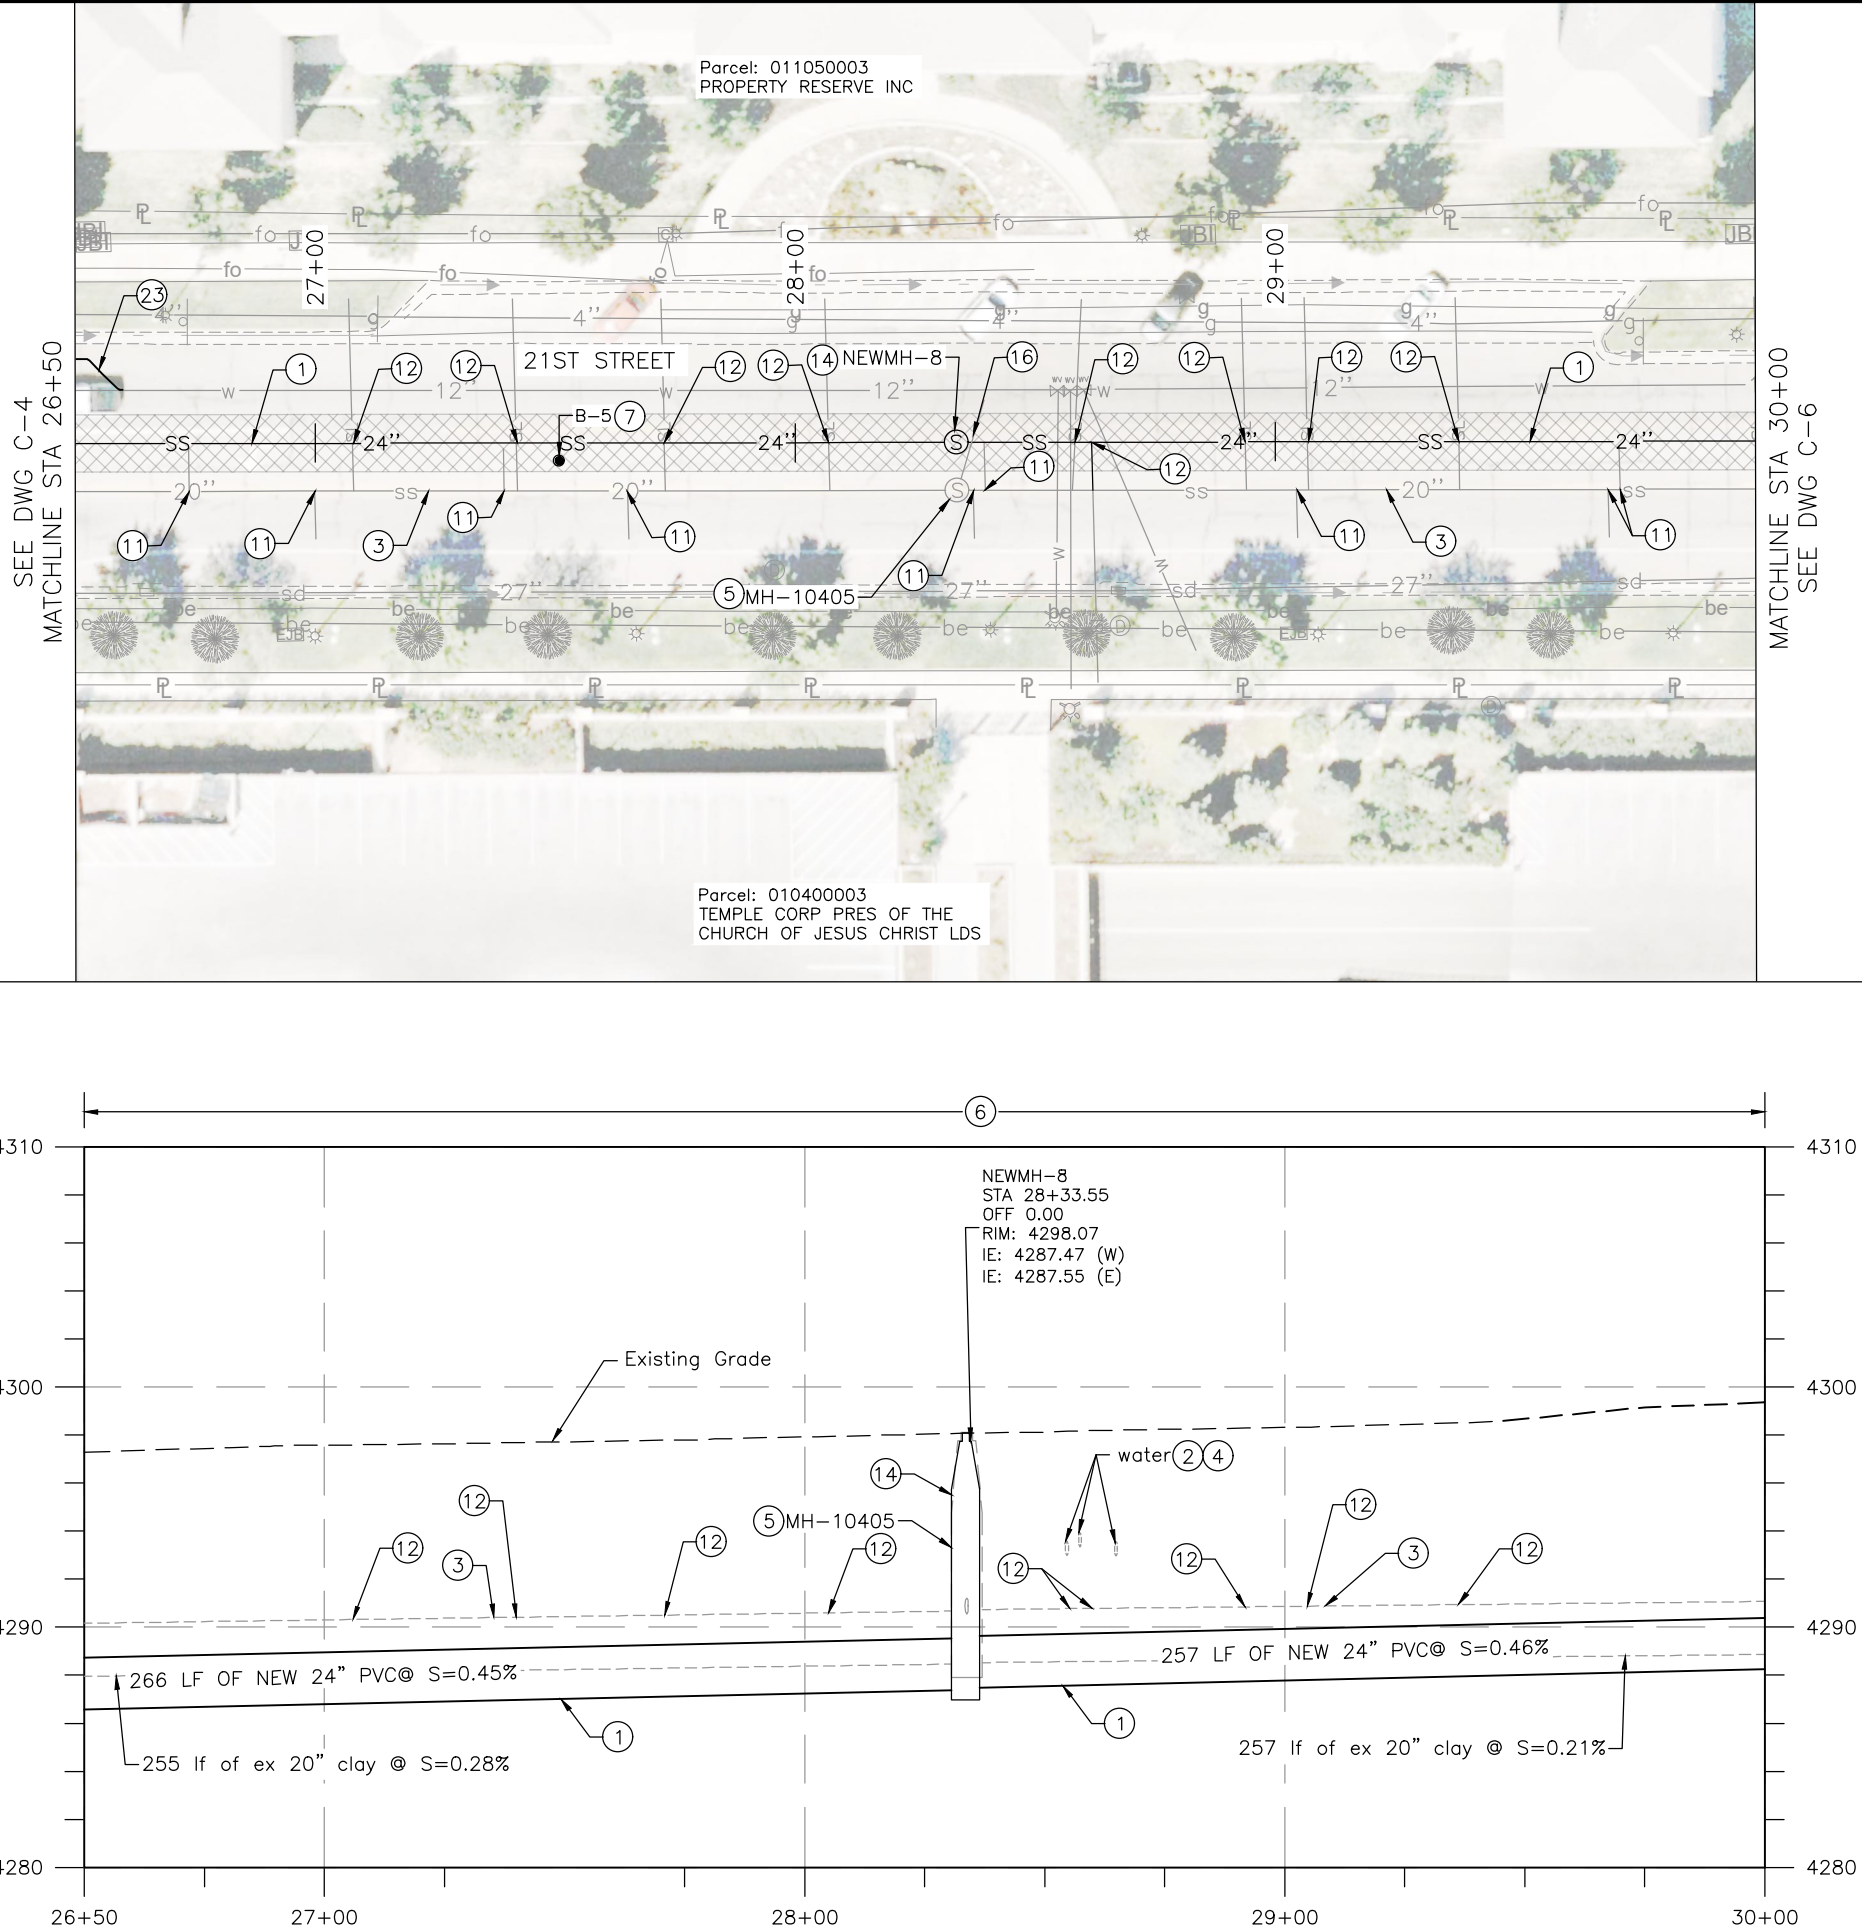



SHEET NOTES

- 1 INSTALL NEW SDR-35 24" PVC SEWER USING OPEN TRENCH METHOD PER OGDEN CITY STANDARD SPECIFICATIONS, SEE DETAIL 6 & 7 ON SHEET DT-5 STA 26+50.00 TO STA 30+00.00
- 2 PROTECT EXISTING UTILITY IN PLACE OR COORDINATE RELOCATION AS REQUIRED. SEE GENERAL NOTE 5 ON SHEET G-3
- 3 ABANDON EXISTING 20" AND TRACER PIPES SEWER WITH FLOWABLE FILL
- 4 LOCATION AND DEPTH OF EXISTING UTILITIES IS APPROXIMATE. CONTRACTOR TO VERIFY. SEE GENERAL NOTE 5 ON SHEET G-3
- 5 ABANDON EXISTING MANHOLE WITH SAND. SEE DETAIL 5 ON SHEET DT-4
- 6 PAVEMENT RESTORATION, SEE SHEET DT-2 FOR RESTORATION DETAILS
- 7 GEOTECHNICAL BORING, SEE BORE HOLE SUMMARY ON SHEET G-5 AND SHEET BL-5
B-5: STA. 27+50.70 LT 6.29'
- 11 ABANDON EXISTING SEWER STUB AND INACTIVE LATERALS. DO NOT RECONNECT
- 12 RECONNECT EXISTING SEWER LATERAL TO NEW SEWER MAIN PER OGDEN CITY STANDARD SPECIFICATIONS, SEE DETAIL 3 ON DT-3 AND DETAIL 11 ON DT-7. EXTEND OR TRIM EXISTING SERVICE LINE AS NEEDED. ABANDON THE EXISTING SEWER LATERAL UP TO THE NEW CONNECTION POINT WITH FLOWABLE FILL, SEE GENERAL NOTE 14 ON G-3
- 14 INSTALL NEW 60" SEWER MANHOLE, SEE DETAIL NO. 1 ON SHEET DT-1
- 16 ABANDON EXISTING STORM DRAIN CONNECTION WITH FLOWABLE FILL. SEE TABLE ON SHEET G-5 FOR ESTIMATED QUANTITIES
- 23 SEE SHEET W-1 FOR NEW 24" DI WATER LINE DESIGN

APPROXIMATE TRENCH AREA. SEE DETAIL 6 & 7 ON SHEET DT-5

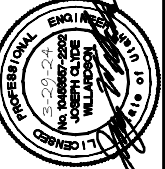SCALE: 1" = 40'	VERTICAL SCALE: 1" = 8'	DESIGNED BY: JB	DRAWN BY: BS	CHECKED BY: JRG	APPROVED BY: JB	DATE: March 2024	EWO NO: XXXXXX	ACCOUNT NO: ---
VERIFY SCALE BAR IS ONE-HALF INCH ON ORIGINAL DRAWING								
REVISIONS								
NO. DATE								
OGDEN CITY								
21ST STREET SEWER MAIN UPGRADE								
PLAN & PROFILE								
								
								
DRAWING NO. C-5								
SHEET 11 OF 36								

P:\West Jordan\2023\Projects\W23090307\00 - Ogden - 21st Sewer Main Upgrade\03_Design\Sheets\21st Street Sheets - (1).dwg Mar 29, 2024 - 9:50am

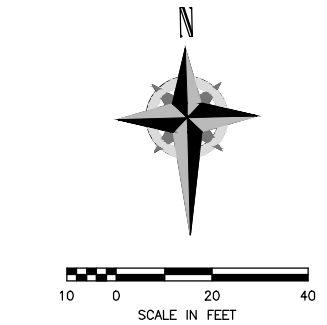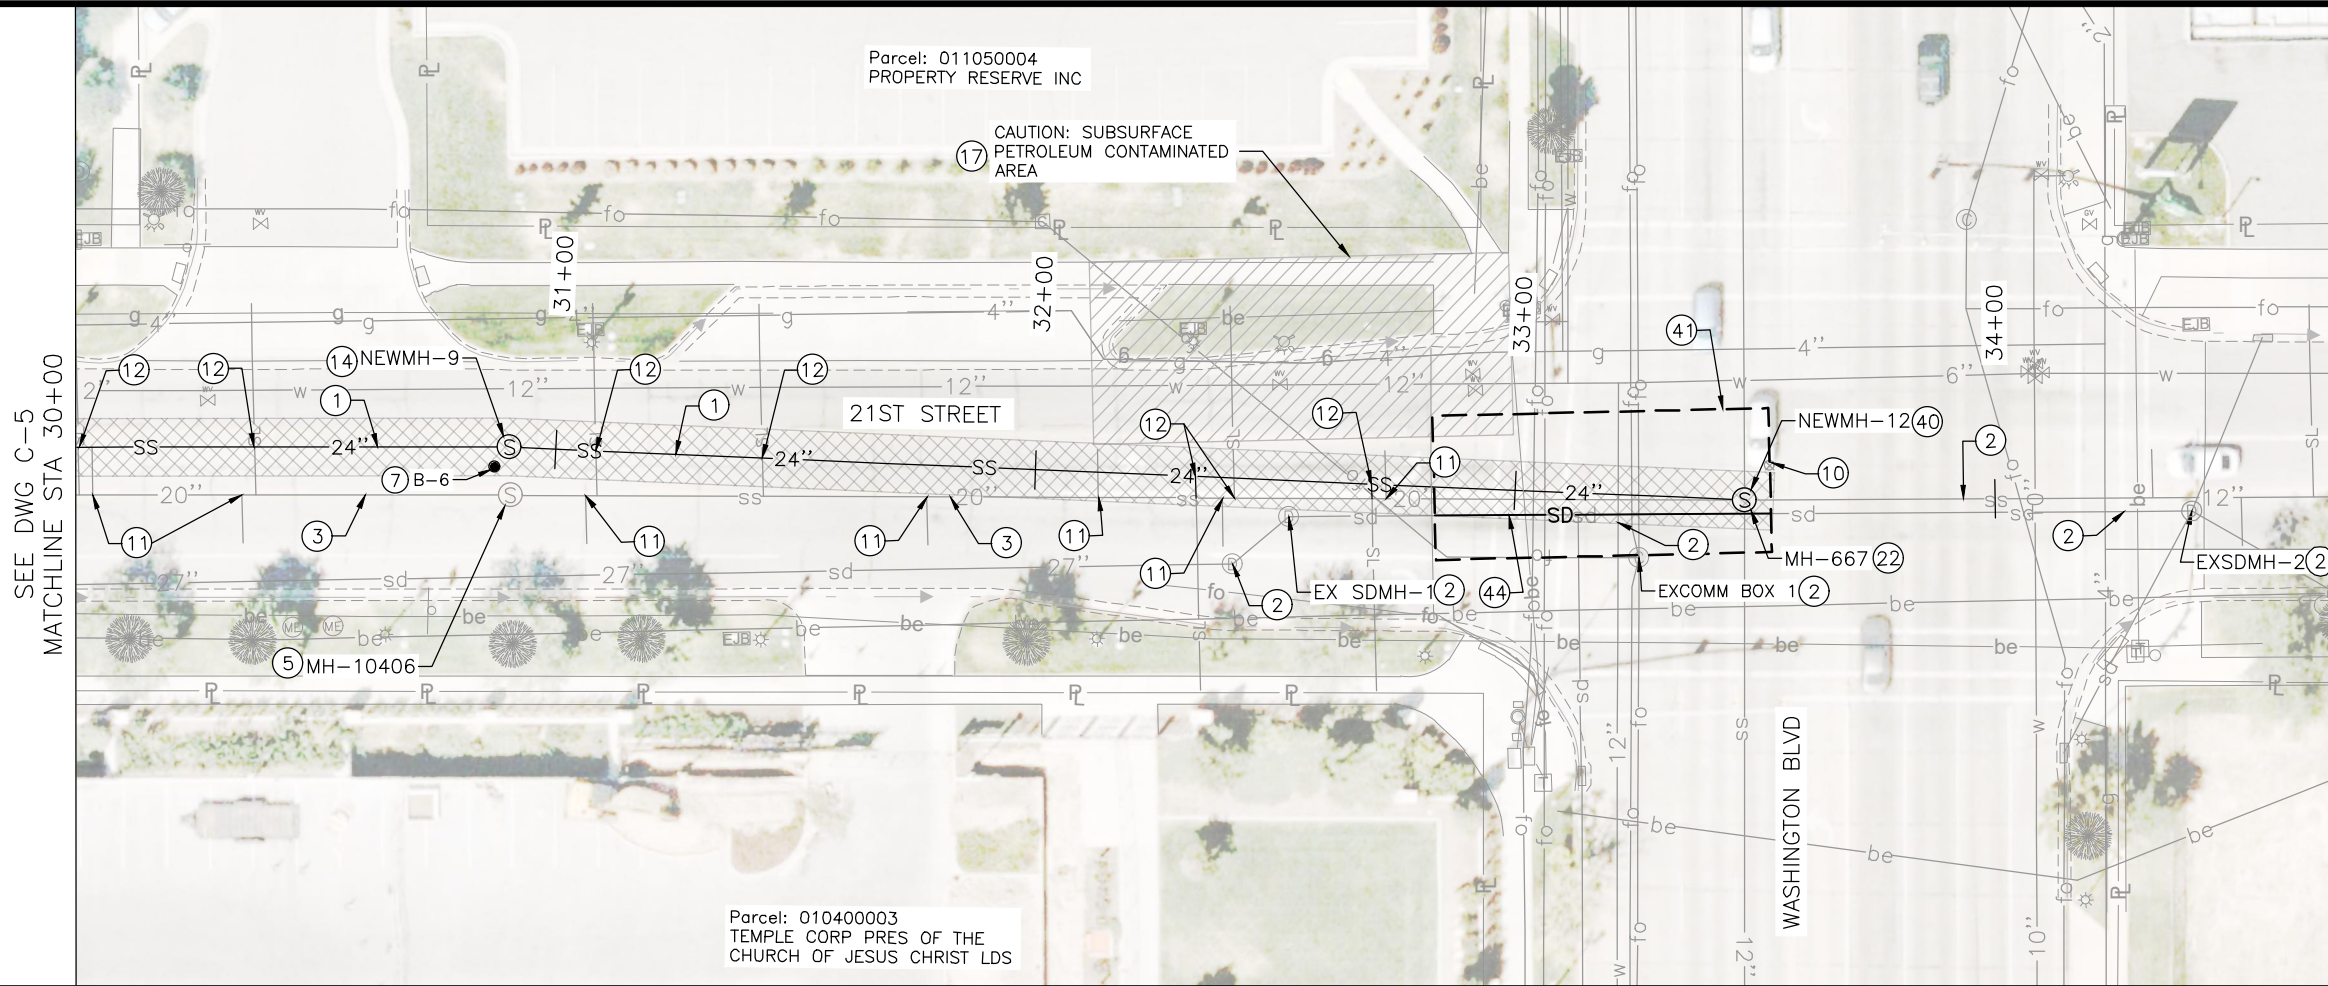


SHEET NOTES

- 1 INSTALL NEW SDR-35 24" PVC SEWER USING OPEN TRENCH METHOD PER OGDEN CITY STANDARD SPECIFICATIONS, SEE DETAIL 6 & 7 ON SHEET DT-5 STA 30+00.00 TO STA 33+47.83
- 2 PROTECT EXISTING UTILITY IN PLACE OR COORDINATE RELOCATION AS REQUIRED. SEE GENERAL NOTE 5 ON SHEET G-3
- 3 ABANDON EXISTING 20" AND TRACER PIPES SEWER WITH FLOWABLE FILL
- 4 LOCATION AND DEPTH OF EXISTING UTILITIES IS APPROXIMATE. CONTRACTOR TO VERIFY. SEE GENERAL NOTE 5 ON SHEET G-3
- 5 ABANDON EXISTING MANHOLE WITH SAND. SEE DETAIL 5 ON SHEET DT-4
- 6 PAVEMENT RESTORATION, SEE SHEET DT-2 FOR RESTORATION DETAILS
- 7 GEOTECHNICAL BORING, SEE BORE HOLE SUMMARY ON SHEET G-5 AND SHEET BL-6
B-6: STA. 30+87.05 LT 6.93'
- 10 RESET SURVEY MONUMENT AS NEEDED PER OGDEN CITY STANDARDS
MONUMENT ID: 2100S0400E
- 11 ABANDON EXISTING SEWER STUB AND INACTIVE LATERALS. DO NOT RECONNECT
- 12 RECONNECT EXISTING SEWER LATERAL TO NEW SEWER MAIN PER OGDEN CITY STANDARD SPECIFICATIONS, SEE DETAIL 3 ON DT-3 AND DETAIL 11 ON DT-7. EXTEND OR TRIM EXISTING SERVICE LINE AS NEEDED. ABANDON THE EXISTING SEWER LATERAL UP TO THE NEW CONNECTION POINT WITH FLOWABLE FILL, SEE GENERAL NOTE 14 ON G-3
- 14 INSTALL NEW 60" SEWER MANHOLE, SEE DETAIL NO. 1 ON SHEET DT-1
- 17 PETROLEUM CONTAMINATED SOIL OR GROUNDWATER KNOWN TO EXIST IN THE AREA FROM ABOUT 10-17 FEET BELOW GRADE. CONTACT DERR AT (801)536-4100 PRIOR TO DIGGING WITHIN OR IMMEDIATELY ADJACENT TO THE AREA
- 22 REMOVE AND DISPOSE OF EXISTING MANHOLE
- 40 INSTALL NEW 72" SEWER MANHOLE. SEE DETAIL NO. 1 ON SHEET DT-1
- 41 UDOT ROW. REPLACE FULL CONCRETE PANELS. SEE GENERAL NOTE 24 ON SHEET G-3 AND UDOT STANDARD CONCRETE PAVEMENT DETAIL DRAWINGS ON SHEET PV-1 TO PV-5.
- 44 REMOVE AND REPLACE EXISTING 27" STORM DRAIN PIPE
STA 32+82.92 RT 6.02' TO STA 33+53.29 RT 2.84'
SEE DETAIL 4 ON SHEET DT-4 FOR PIPE CONNECTION DETAILS


SUBSURFACE PETROLEUM
CONTAMINATED AREA, SEE NOTE 17

APPROXIMATE TRENCH AREA. SEE
DETAIL 6 & 7 ON SHEET DT-5

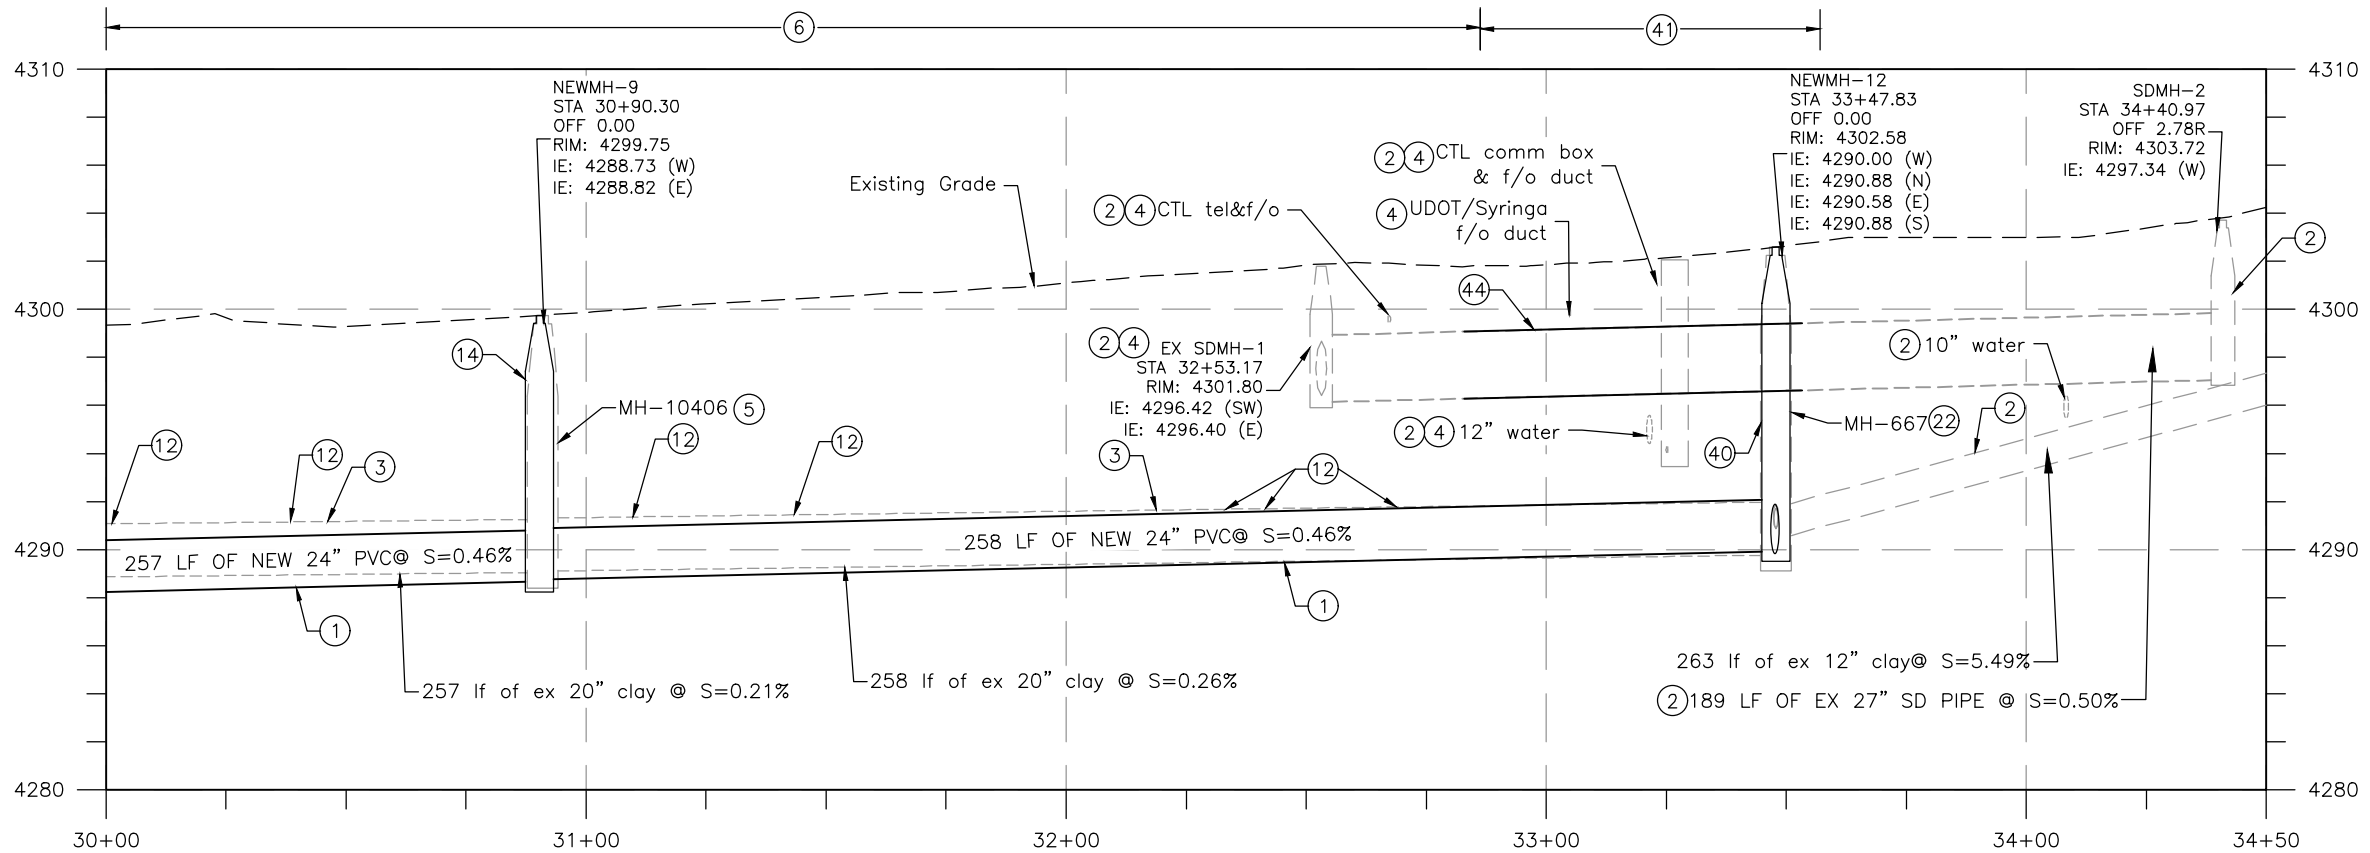

OGDEN CITY
21ST STREET SEWER MAIN UPGRADE



PLAN & PROFILE

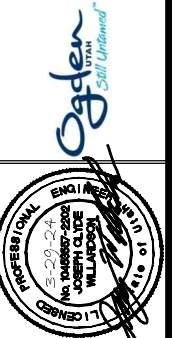

DRAWING NO.
C-6

SHEET 12 OF 36


P:\West Jordan\2023\Projects\W23090301\00 - Ogden - 21st Sewer Main Upgrade\03_Design\Sheets\PLAN AND PROFILE.dwg Mar 29, 2024 - 9:51am

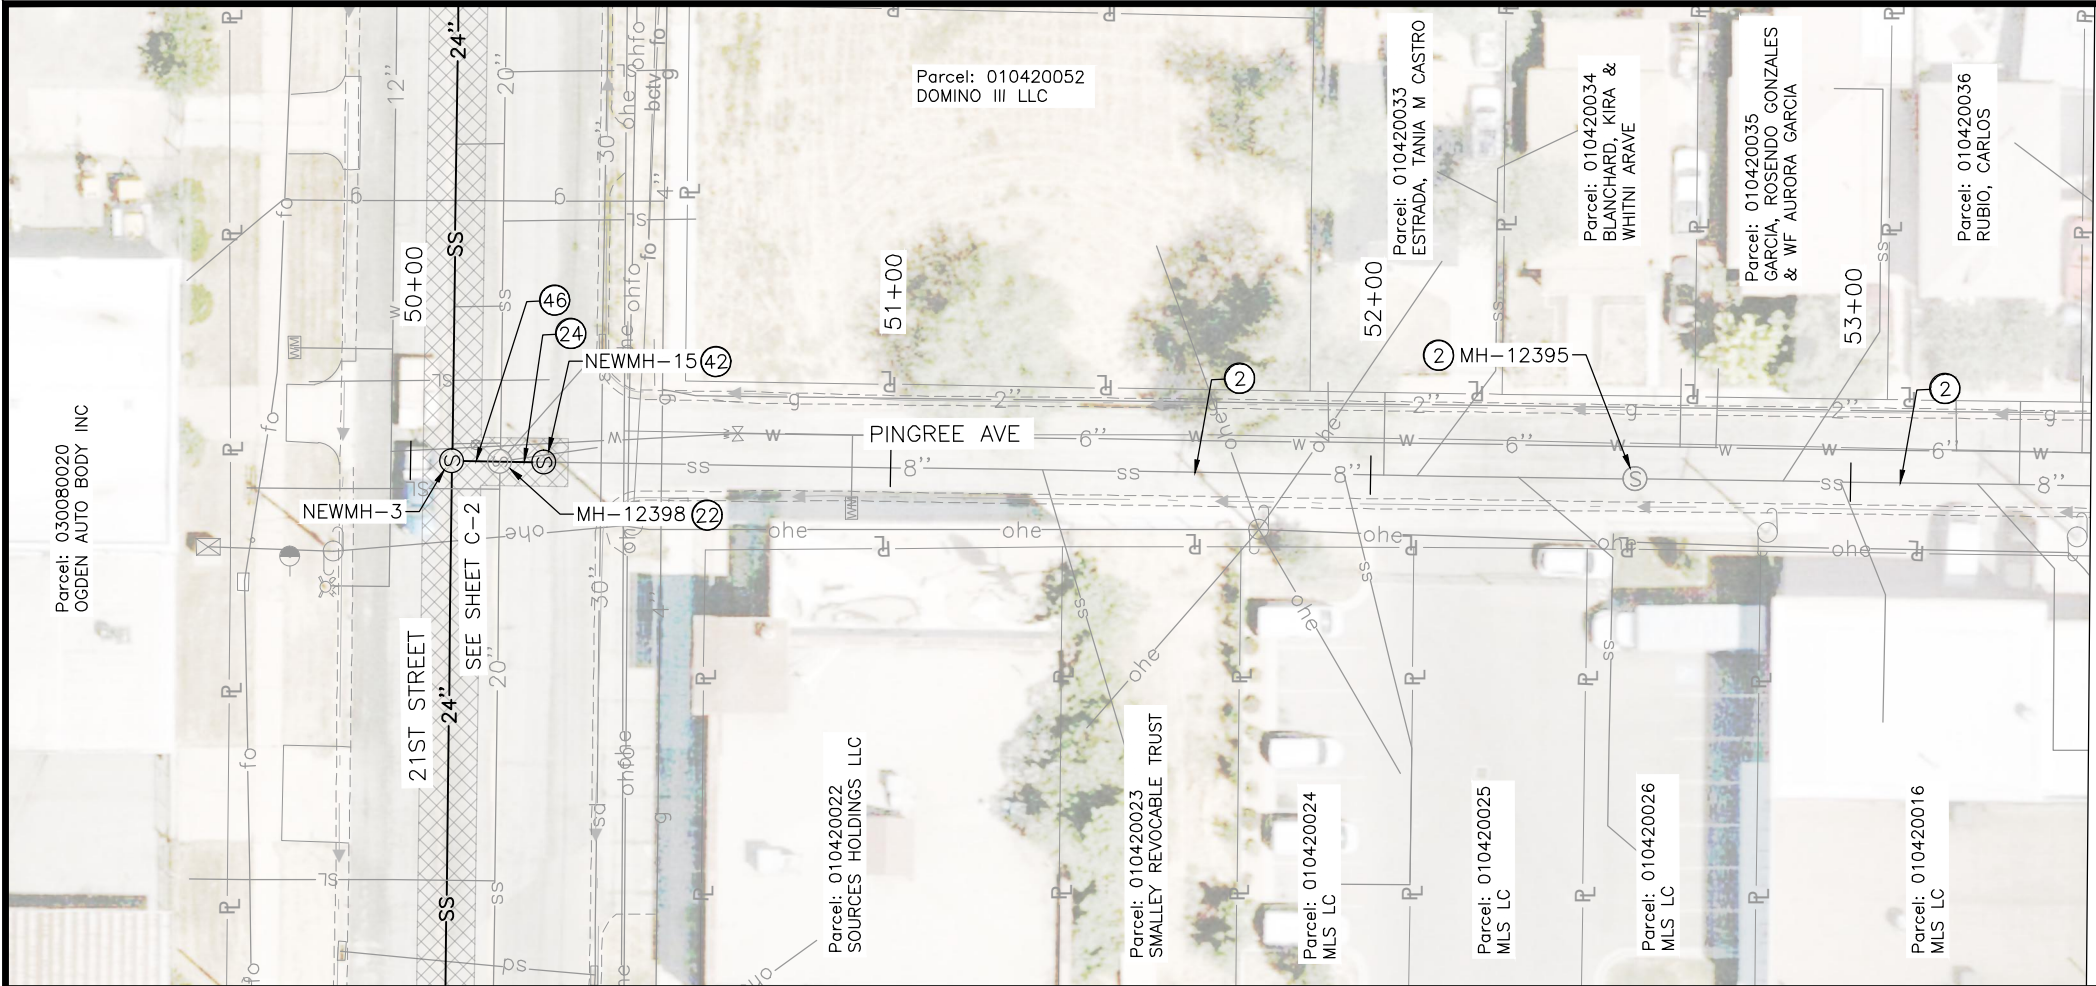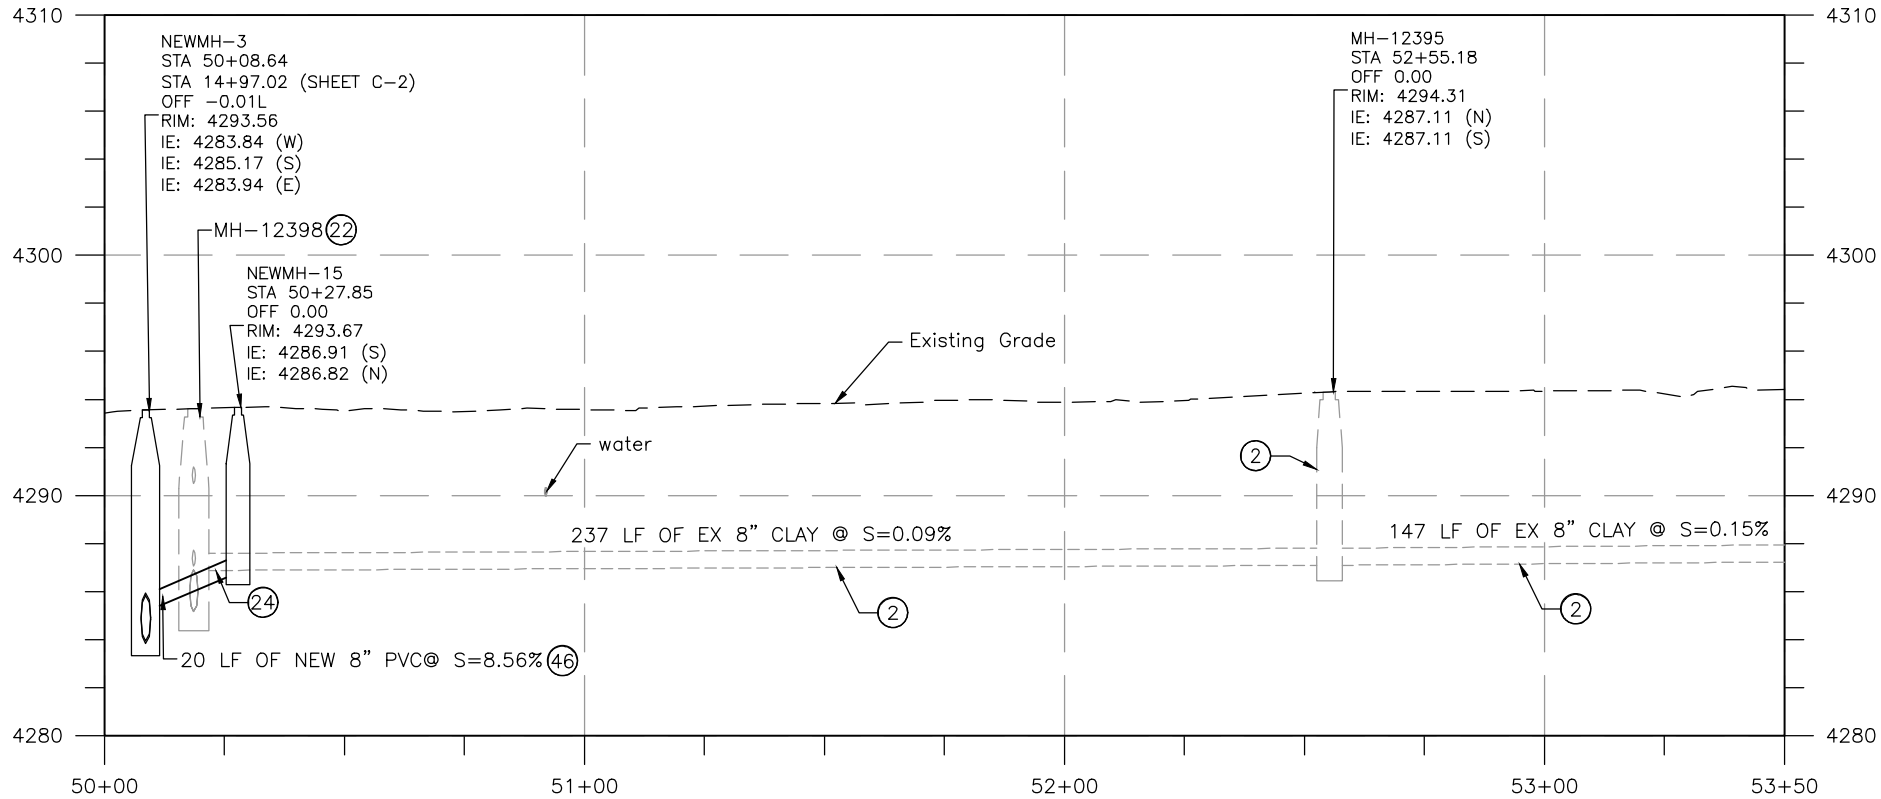

APPROXIMATE TRENCH AREA. SEE
DETAIL 6 & 7 ON SHEET DT-5

SHEET NOTES

- PROTECT EXISTING UTILITY IN PLACE OR COORDINATE RELOCATION AS REQUIRED. SEE GENERAL NOTE 5 ON SHEET G-3
- REMOVE AND DISPOSE OF EXISTING MANHOLE
- REMOVE EXISTING 8" CLAY SEWER STA 50+18.65 TO 50+27.85
- INSTALL NEW 48" SEWER MANHOLE, SEE DETAIL NO.1 ON SHEET DT-1
- INSTALL NEW SDR-35 8" PVC SEWER USING OPEN TRENCH METHOD PER OGDEN CITY STANDARD SPECIFICATIONS, SEE DETAIL 6 & 7 ON SHEET DT-5 STA 50+08.64 TO STA 50+27.85

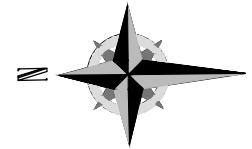

SCALE IN FEET
10 0 20 40

OGDEN CITY
21ST STREET SEWER MAIN UPGRADE




DRAWING NO.
C-7
SHEET **13** OF **36**

REVISIONS

NO.	DATE	DESCRIPTION

DESIGNED BY: JB	DRAWN BY: ES	CHECKED BY: JBG	APPROVED BY: JB	DATE: March 2024

SCALE:
1" = 40'
VERTICAL SCALE:
1" = 5'
VERIFY SCALE
BAR IS ONE-HALF INCH
ON ORIGINAL DRAWING




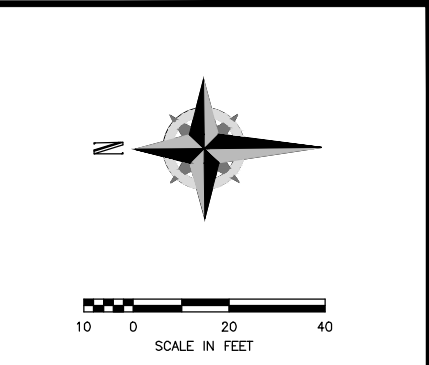


- 2 PROTECT EXISTING UTILITY IN PLACE OR
COORDINATE RELOCATION AS REQUIRED.
SEE GENERAL NOTE 5 ON SHEET G-3
- 4 LOCATION AND DEPTH OF EXISTING
UTILITIES IS APPROXIMATE. CONTRACTOR
TO VERIFY. SEE GENERAL NOTE 5 ON
SHEET G-3
- 6 PAVEMENT RESTORATION, SEE SHEET DT-2
FOR RESTORATION DETAILS
- 7 GEOTECHNICAL BORING, SEE BORE HOLE
SUMMARY ON SHEET G-5 AND SHEET
BL-2
B-2: 53+66.41 RT 2.28'
- 10 RESET SURVEY MONUMENT AS NEEDED
PER OGDEN CITY STANDARDS
MONUMENT ID: 2200S0150E
- 11 ABANDON EXISTING SEWER STUB AND
INACTIVE LATERALS. DO NOT RECONNECT
- 12 RECONNECT EXISTING SEWER LATERAL TO
NEW SEWER MAIN PER OGDEN CITY
STANDARD SPECIFICATIONS, SEE DETAIL 3
ON DT-3 AND DETAIL 11 ON DT-7.
EXTEND OR TRIM EXISTING SERVICE LINE
AS NEEDED. ABANDON THE EXISTING
SEWER LATERAL UP TO THE NEW
CONNECTION POINT WITH FLOWABLE FILL,
SEE GENERAL NOTE 14 ON G-3
- 14 INSTALL NEW 60" SEWER MANHOLE, SEE
DETAIL NO. 1 ON SHEET DT-1
- 22 REMOVE AND DISPOSE OF EXISTING
MANHOLE
- 24 REMOVE EXISTING 8" CLAY SEWER
- 42 INSTALL NEW 48" SEWER MANHOLE. SEE
DETAIL NO. 1 ON SHEET DT-1
- 43 INSTALL NEW SDR-35 12" PVC SEWER
USING OPEN TRENCH METHOD PER OGDEN
CITY STANDARD SPECIFICATIONS, SEE
DETAIL 6 & 7 ON SHEET DT-5
STA 53+94.24 TO STA 57+91.31

 APPROXIMATE TRENCH AREA. SEE
DETAIL 6 & 7 ON SHEET DT-5

				OGDEN CITY 21ST STREET SEWER MAIN UPGRADE PLAN & PROFILE		NO. DATE		REVISIONS		MADE BY AUTH. BY		DESIGNED BY: JJB DRAWN BY: BS CHECKED BY: VBG APPROVED BY: JJB DATE: March 2024 EMO NO: XXXXXXX ACCOUNT NO: ----		SCALE: 1" = 40' VERTICAL SCALE: 1" = 5'	
VERIFY SCALE BAR IS ONE-HALF INCH ON ORIGINAL DRAWING															
DRAWING NO. C-8															
SHEET 14 OF 36															

P:\West Jordan\2023\Projects\W23090307.00 - Ogden - 21st Sewer Main Upgrade\03_Design\Sheets\21st Street Sheets - (1).dwg Mar 29, 2024 - 9:53am

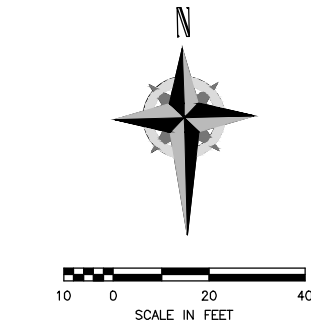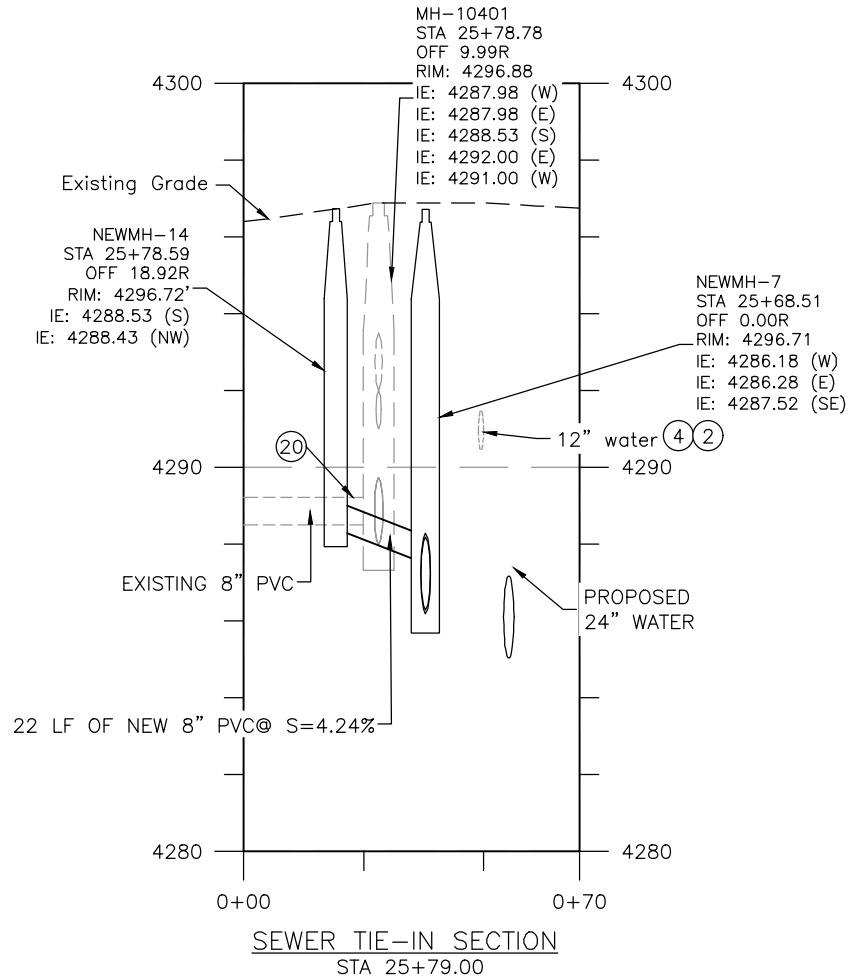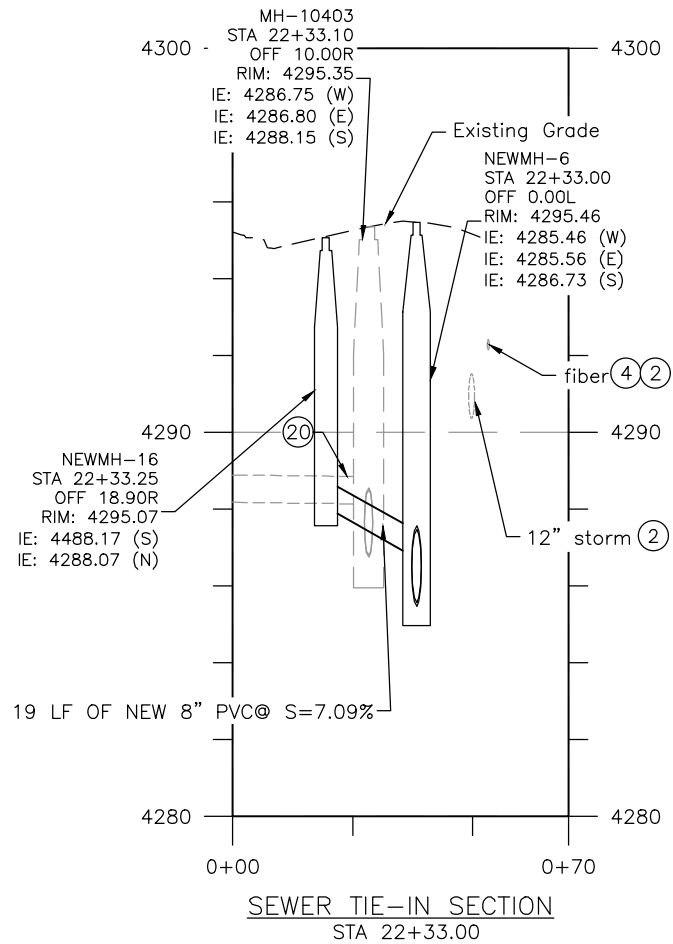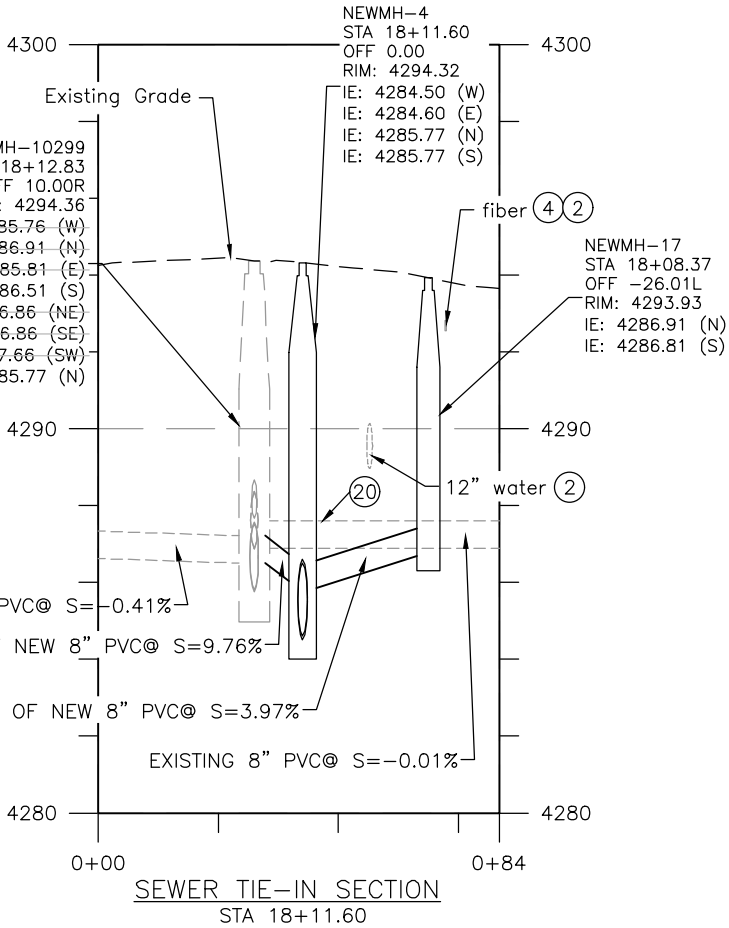

SHEET NOTES

- PROTECT EXISTING UTILITY IN PLACE OR COORDINATE RELOCATION AS REQUIRED. SEE GENERAL NOTE 5 ON SHEET G-3
- LOCATION AND DEPTH OF EXISTING UTILITIES ARE APPROXIMATE. CONTRACTOR TO VERIFY. SEE GENERAL NOTE 5 ON SHEET G-3
- REMOVE EXISTING PIPE AS NEEDED. FILL CONNECTION BETWEEN EXISTING 8" PVC AND NEW MANHOLE WITH NON-SHRINK GROUT
- CONNECT NEW 8" PVC TO EXISTING 8" PVC, SEE DETAIL 4 ON DT-4

OGDEN CITY
21ST STREET SEWER MAIN UPGRADE
PROFILE SHEET

Professional Engineer
3-20-24
No. 100000000
W. J. LARSEN
Utah
LIC. 100000000


DRAWING NO.
C-9

SHEET 15 OF 36

DESIGNED BY: JB		DRAWN BY: BS		CHECKED BY: JBG		APPROVED BY: JB		DATE: March 2024		EWO NO: XXXXXX		ACCOUNT NO: ---	
AUTH. BY		DATE		NO.		NO.		NO.		NO.		NO.	
REVISIONS		NO.		DATE		NO.		DATE		NO.		DATE	

SCALE:
1" = 40'
VERTICAL SCALE:
1" = 8'

VERIFY SCALE
BAR IS ONE-HALF INCH
ON ORIGINAL DRAWING

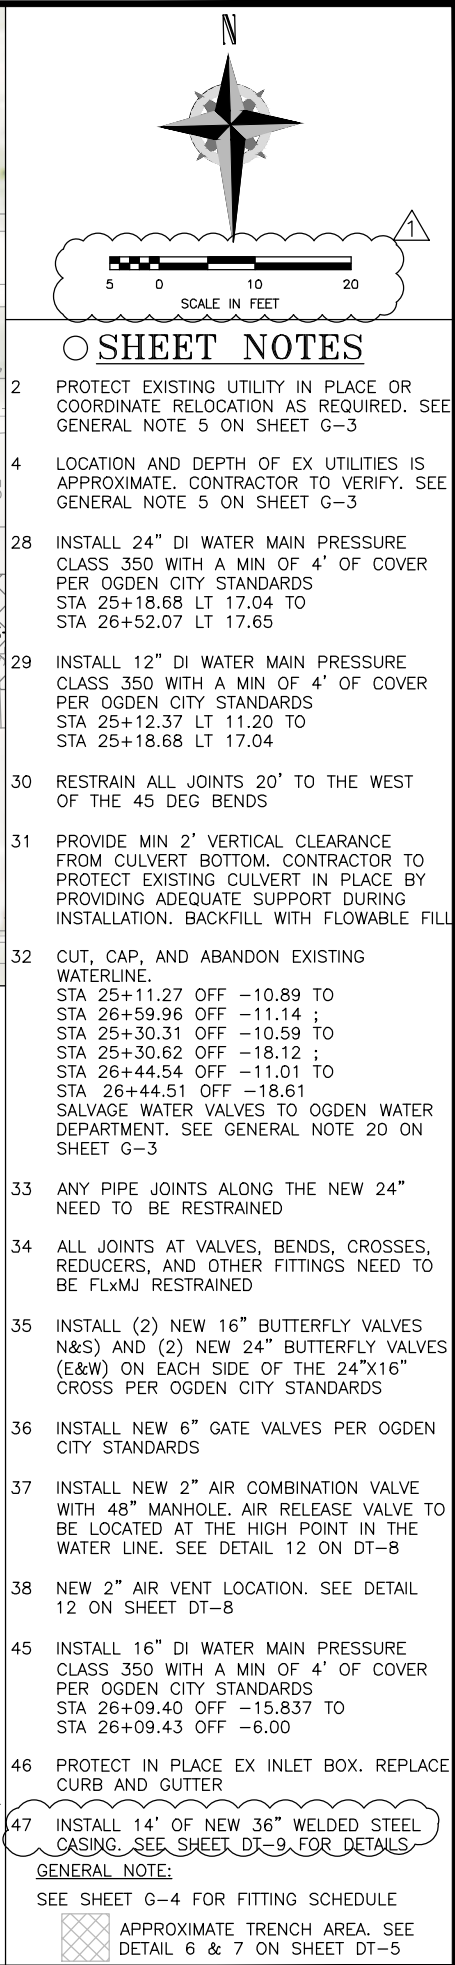[illegible]

P:\West Jordan\2023\Projects\W2309030\01.00 - Ogden - 21st Sewer Main Upgrade\03_Design\Sheets\BypassPlans.dwg Mar 29, 2024 - 9:54am



NTS — Scale Varies

SHEET NOTES

- 25. CONTRACTOR TO KEEP SEWER FLOWING IN THE N-S 42" SEWER TRUNKLINE DURING CONSTRUCTION BY INSTALLING NEW DOGHOUSE MH. SEE SHEET C-1 AND DETAIL 8 ON SHEET DT-6
- 26. EXISTING LAUNDROMAT. BYPASS SEWER FLOWS FROM CLEANOUTS
- 27. NUISANCE FLOWS AND FLOWS FROM LATERALS WILL NEED TO BE ADDRESSED IN THE BYPASS SUBMITTAL
- 39. CONTRACTOR MAY USE THE EXISTING 21" CLAY SEWER PIPE FOR BYPASS PURPOSES DURING THE CONSTRUCTION PERIOD
- 40. CONTRACTOR MAY CHOOSE TO ROUTE THE BYPASS PIPE THROUGH THE EXISTING 27" STORM DRAIN PIPE TO CROSS WASHINGTON BLVD. COORDINATION AND PERMITTING FROM UDOT WILL BE REQUIRED.

GENERAL NOTES

BYPASS ALIGNMENT AND SETUP SHOWN IS PRELIMINARY, CONTRACTOR IS REQUIRED TO DEVELOP INDIVIDUAL AND PROJECT SPECIFIC BYPASS PLANS TO BE REVIEWED AND APPROVED BY THE OWNER PER SPECIFICATION 33 30 00.20



CALL BEFORE YOU DIG.
IT'S FREE AND IT'S THE LAW.

BLUE STAKES OF UTAH
Utility Notification Center, Inc.
1-800-662-4111
www.bluestakes.org

Dig Safely.

SCALE: HORIZONTAL: NA VERTICAL: NA	DESIGNED BY: JB DRAWN BY: BS CHECKED BY: JBG APPROVED BY: JB DATE: March 2024 EWO NO: XXXXXX ACCOUNT NO: ----	VERIFY SCALE BAR IS ONE-HALF INCH ON ORIGINAL DRAWING
AUTH. BY: _____		
MADE BY: _____		
NO. _____ DATE _____		
REVISIONS		
OGDEN CITY 21ST STREET SEWER MAIN UPGRADE PRELIMINARY BYPASS PLAN		
		
FOR INFORMATION ONLY		
DRAWING NO. BP-1		
SHEET 17 OF 36		

P:\West Jordan\2023\Projects\W230903\UT.00 - Ogden - 21st Sewer Main Upgrade\03_Design\Sheets\Details.dwg Mar 29, 2024 - 9:54am

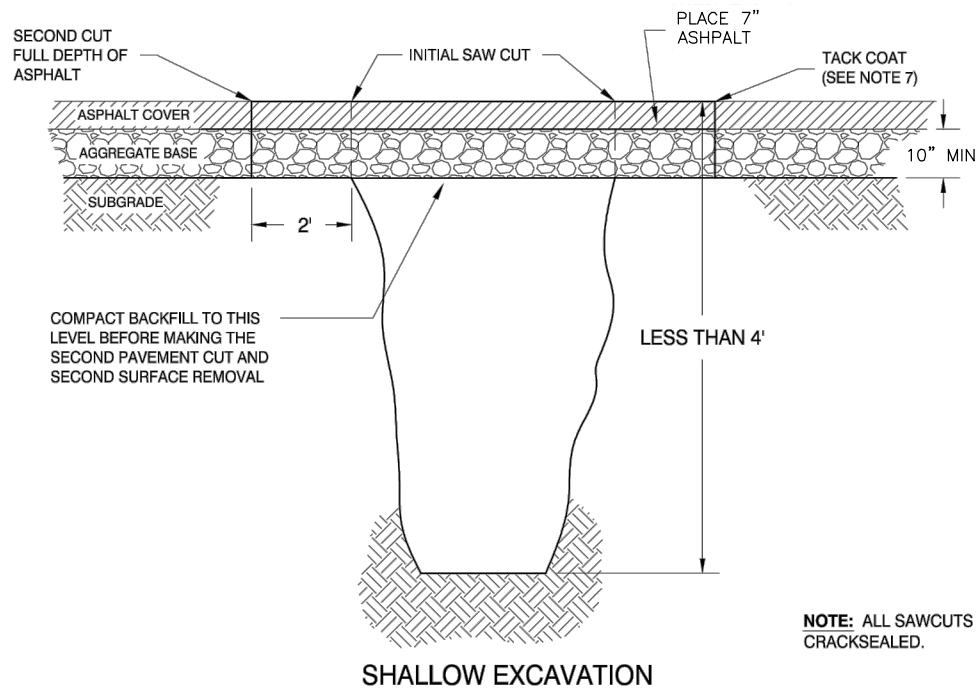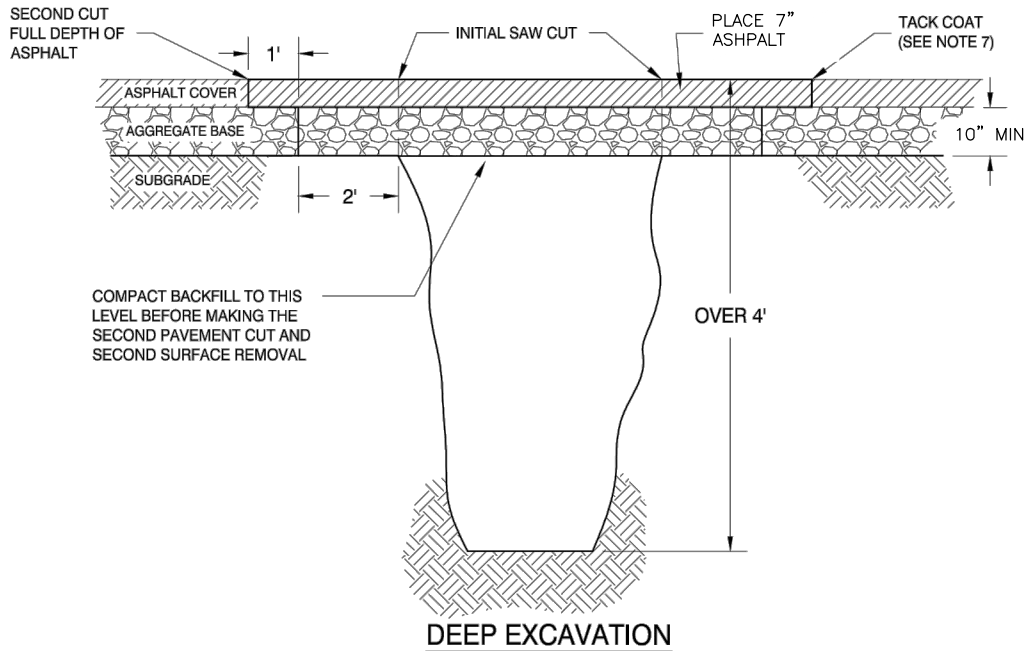

NOTE: ALL SAWCUTS MUST BE CRACKSEALED.

NOTES:

1. REMOVE ADDITIONAL PAVEMENT TO THE MENTIONED FEATURE IF IT IS WITHIN TWO FEET OF THE A NEW SAWCUT:
 - 1.1. A PAINTED LINE STRIPE
 - 1.2. A LIP OF GUTTER
 - 1.3. A CURB
 - 1.4. AN EXISTING PAVEMENT PATCH
2. ALL EXCAVATIONS WITHIN THE CITY RIGHT-OF-WAY REQUIRE AN EXCAVATION PERMIT FROM THE OGDEN CITY ENGINEERING DEPARTMENT.
 - 2.1. ALL WORK IN THE RIGHT-OF-WAY MUST BE PERFORMED BY A LICENSED CONTRACTOR FOR THE STATE OF UTAH WHO IS BONDED AND INSURED THROUGH OGDEN CITY.
3. NOTIFY UNDERGROUND SERVICE ALERT (BLUE STAKES) TWO (2) WORKING DAYS PRIOR TO THE START OF EXCAVATION AT 1 (800) 662-4111.
4. NOTIFY ENGINEERING DEPARTMENT ONE (1) WORKING DAY (24 HOURS) PRIOR TO START OF CONSTRUCTION TO ARRANGE INSPECTIONS BY CITY PUBLIC WORKS INSPECTORS.
5. ALL EXCAVATIONS SHALL BE MADE, PROTECTED, AND SUPPORTED AS REQUIRED FOR SAFETY BY OSHA REGULATIONS.
6. BASE COURSE: PROVIDE MATERIAL SPECIFIED IN APWA SECTION 32 11 23.
 - 6.1. PLACE MATERIAL PER APWA SECTION 32 05 10.
 - 6.2. COMPACT THE MATERIAL PER APWA SECTION 31 23 26. THE MINIMUM APPROVED COMPACTION SHALL BE 95 PERCENT OR GREATER. MAXIMUM LIFT THICKNESS BEFORE COMPACTION IS 8" WHEN USING RIDING EQUIPMENT AND 6" WHEN USING HAND HELD COMPACTION EQUIPMENT.
7. TACK COAT PER APWA SECTION 32 12 13.13. PROVIDE FULL TACK COAT COVERAGE ON ALL VERTICAL SURFACES.
 - 7.1. JOINT REPAIR: IF A CRACK OCCURS AT THE PATCH CONNECTION TO THE EXISTING PAVEMENT OR ANY STREET FIXTURE, SEAL THE CRACK PER APWA SECTION 32 01 17.
8. USE PLANT-MIX ASPHALT PAVING AS PER APWA 32 12 16.13 AND THE CURRENT EDITION OF THE OGDEN CITY STANDARDS.
 - 8.1. MATCH EXISTING THICKNESS PLUS ONE (1) INCH, MINIMUM OF FOUR (4) INCHES, BUT NOT TO EXCEED SEVEN (7) INCHES (OR AS SPECIFIED BY THE CITY ENGINEER).
9. REPAIR THE ASPHALT PAVEMENT IF ANY OF THE FOLLOWING CONDITIONS WITHIN THE PATCH OCCUR:
 - 9.1. PAVEMENT SURFACE DISTORTION EXCEEDS 1/4" DEVIATION IN 10'.
 - 9.2. CRACKS AT LEAST 1' IN LENGTH AND 1/4" WIDE OCCURRING MORE OFTEN THAN ONE (1) IN 10 SQUARE FEET.
 - 9.2.1. REPAIR OPTION: CRACK SEAL
 - 9.3. ASPHALT RAVELING IS GREATER THAN ONE (1) SQUARE FOOT PER 100 SQUARE FEET.
 - 9.3.1. REPAIR OPTION: MILL AND INLAY
10. IF CONCRETE IS ENCOUNTERED BELOW ASPHALT, FOLLOW APWA STANDARD PLAN NUMBER 255 FOR COMPOSITE RESTORATION

OGDEN CITY ENGINEERING - STANDARD DRAWINGS





ASPHALT PATCH


JUSTIN ANDERSON, CITY ENGINEER

RD-2

SHEET 2 OF 2



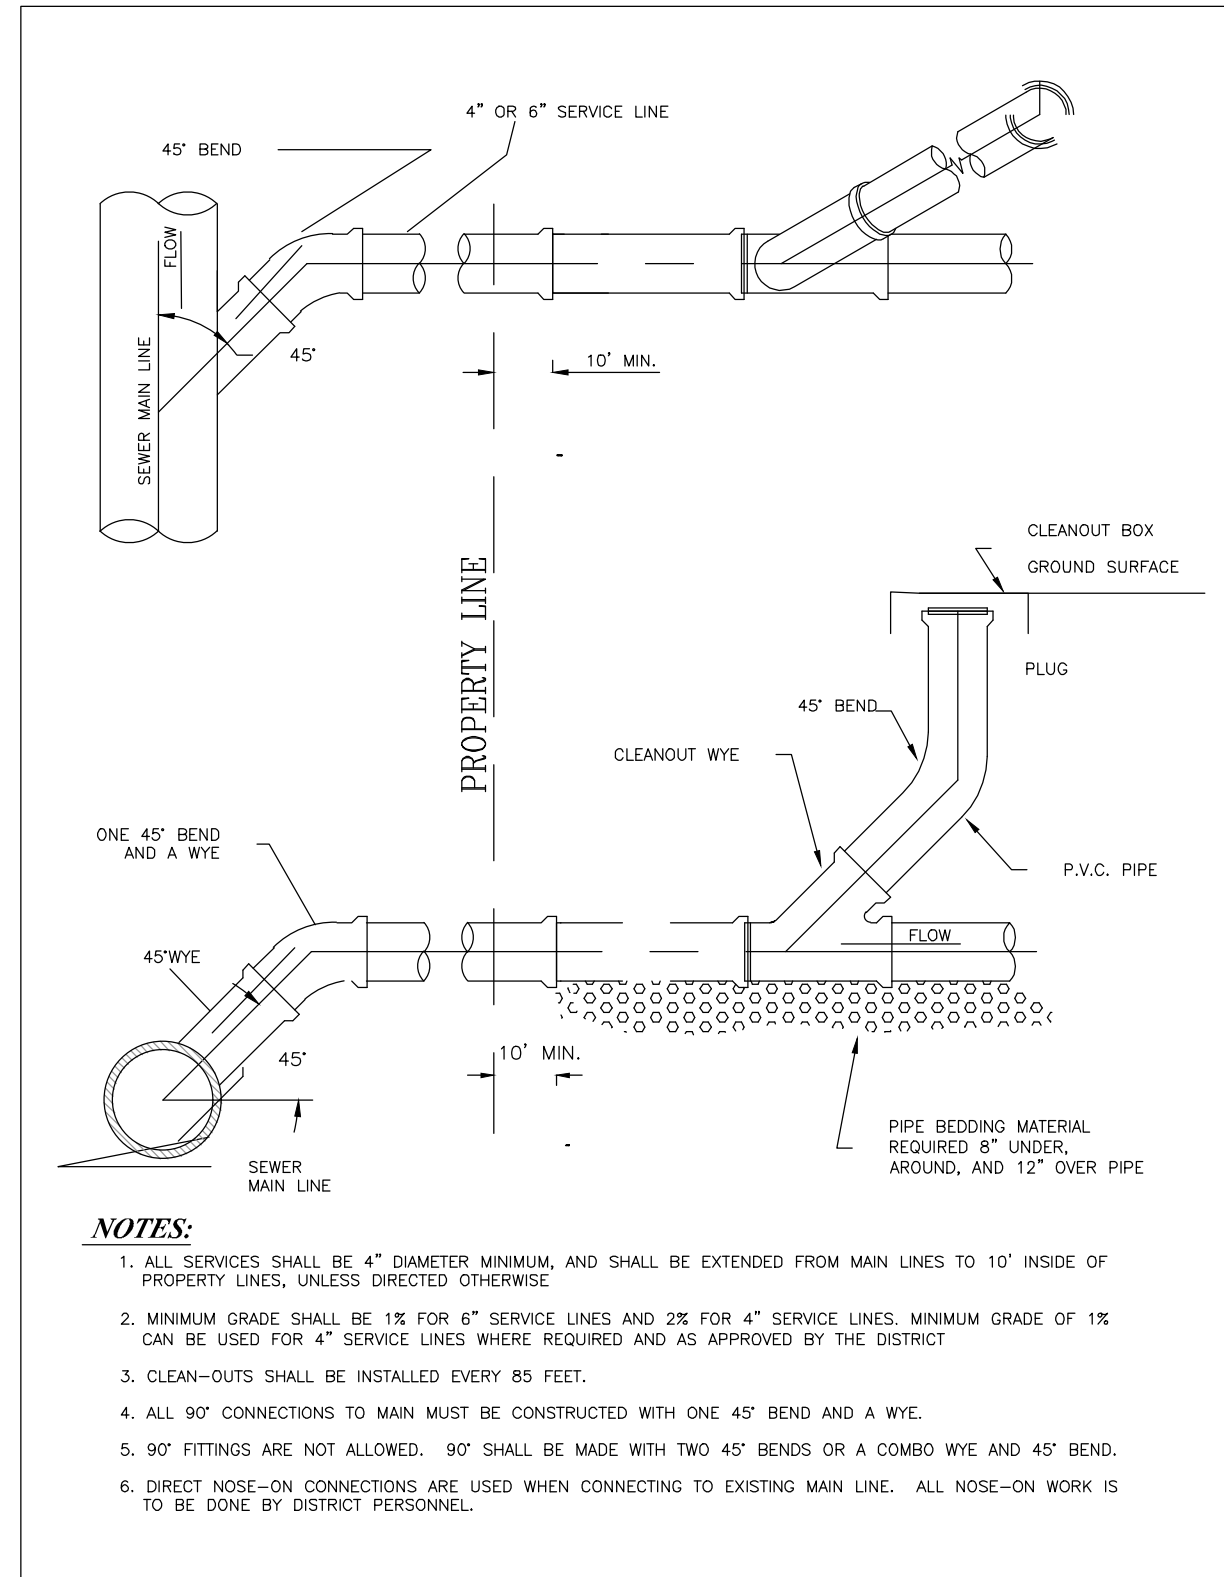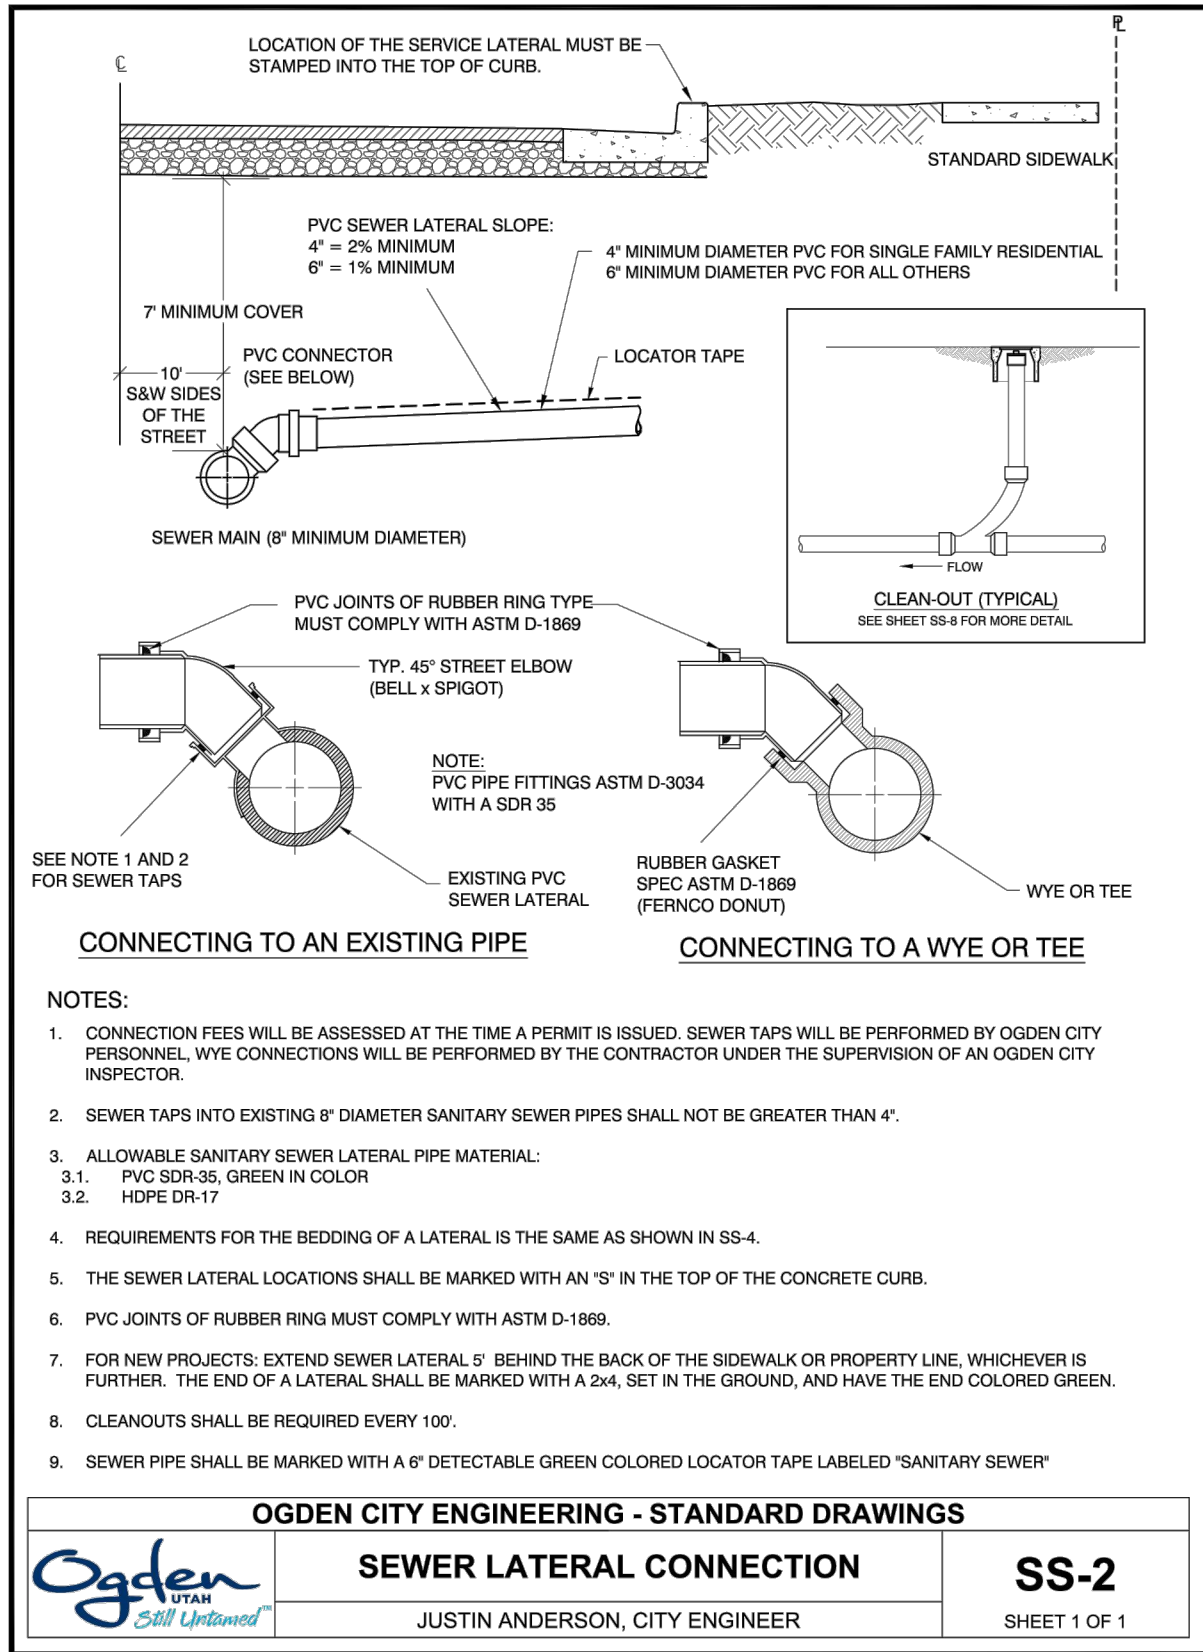

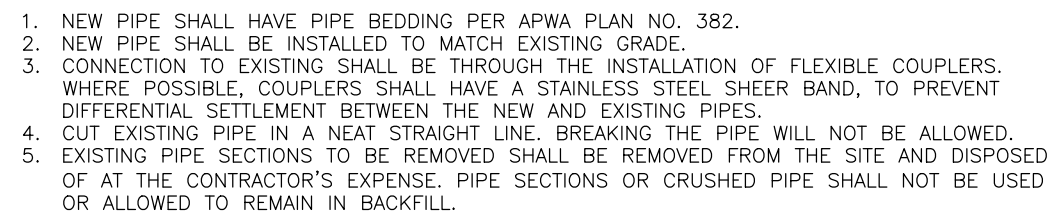

SCALE: NTS


21



2

SHEET 21 OF 36

P:\West Jordan\2023\Projects\W23090307.00 - Ogden - 21st Sewer Main Upgrade\03_Design\Sheets\Details.dwg Mar 29, 2024 - 9:55am

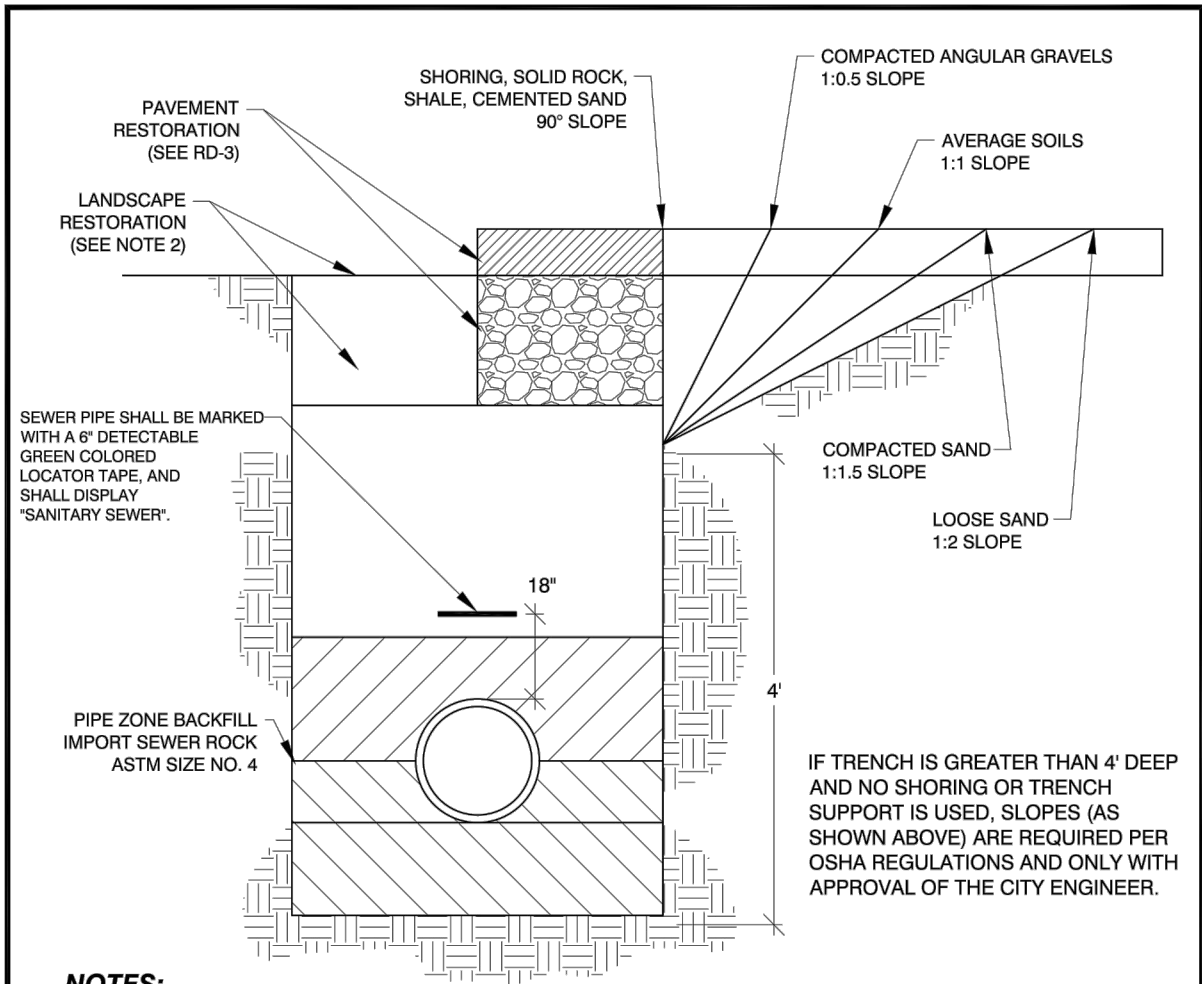

NOTES:


- BACKFILL: ABOVE THE PIPE ZONE.
 - 1.1. GRANULAR FILL: PLACE FILL PER APWA SECTION 33 05 20.
 - 1.2. COMPACT PER APWA SECTION 31 23 26 TO A STANDARD PROCTOR DENSITY OF 95 PERCENT OR GREATER. MAXIMUM LIFT THICKNESS BEFORE COMPACTION IS 8" WHEN USING RIDING AND 6" WHEN USING HAND COMPACTION EQUIPMENT.
- LANDSCAPE RESTORATION: LANDSCAPE MUST BE RETURNED TO PRE-CONSTRUCTION CONDITIONS OR BETTER.
- PAVEMENT RESTORATION: DO NOT INSTALL ANY PORTION OF ASPHALT OR CONCRETE SURFACING UNTIL TRENCH COMPACTION IS ACCEPTABLE TO THE ENGINEER.
- PEA GRAVEL IS NOT ALLOWED IN ANY PART OF THE TRENCH.
- STANDARD SEWER MAIN ALIGNMENT SHALL BE 10' WEST OR 10' SOUTH OF THE CENTERLINE IN THE PUBLIC RIGHT-OF-WAY (SEE RD-1).
- HORIZONTAL CLEARANCE TO ANY WATER MAIN SHALL BE AT LEAST 10' (REFER TO UTAH ADMINISTRATIVE CODE # R309-550).
- COMPACTION TESTS ARE REQUIRED EVERY 200 LINEAR FEET OF A MAIN INSTALLATION PER APWA SECTION 33 05 20. COMPACTION TESTS ARE REQUIRED AT HALF AND FULL DEPTHS.

OGDEN CITY ENGINEERING - STANDARD DRAWINGS

	SEWER PIPE TRENCH	SS-3
	JUSTIN ANDERSON, CITY ENGINEER	SHEET 1 OF 1

SEWER PIPE TRENCH
SCALE: NTS

6
22

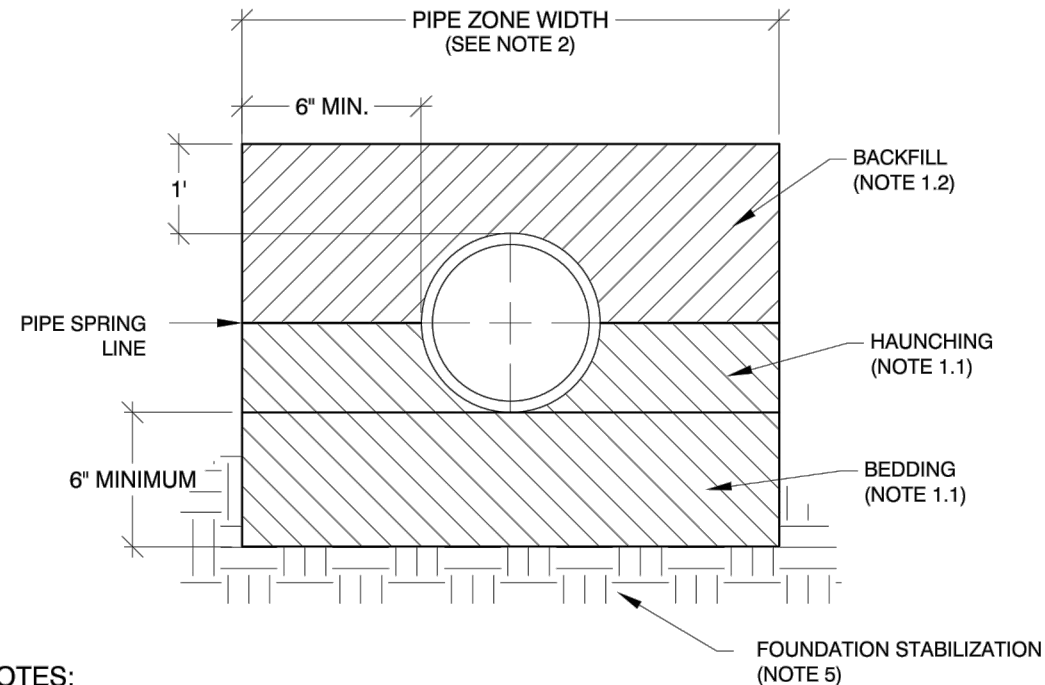

NOTES:

- DO NOT USE RECYCLED RAP AGGREGATE IN THE PIPE ZONE WITHOUT THE APPROVAL OF THE CITY ENGINEER. IF MANUFACTURE RECOMMENDS ANYTHING CONTRARY TO WHAT IS LISTED BELOW, CONSULT WITH THE ENGINEERING DEPARTMENT.
 - 1.1. HAUNCHING/BEDDING: INSTALL AND COMPACT PER MANUFACTURER RECOMMENDATIONS AND ASTM SPECIFICATIONS. IMPORT SEWER ROCK ASTM SIZE NO. 4.
 - 1.1.1. WATER JETTING IS NOT ALLOWED.
 - 1.1.2. SUBMISSION OF COMPACTION TEST DATA FOR THE HAUNCHING AREAS MAY BE REQUESTED AT ANY TIME.
 - 1.2. BACKFILL: INSTALL AND COMPACT PER MANUFACTURER RECOMMENDATIONS AND ASTM SPECIFICATIONS. DO NOT PLACE IN LIFTS GREATER THAN 8" BEFORE COMPACTION. IMPORT SEWER ROCK ASTM SIZE NO. 4.
 - 1.2.1. COMPACT PER APWA SECTION 31 23 26 TO A DENSITY OF 95 PERCENT OR GREATER. MAXIMUM LIFT THICKNESS BEFORE COMPACTION IS 8" WHEN USING RIDING AND 6" WHEN USING HAND COMPACTION EQUIPMENT.
- PIPE ZONE WIDTH IS RECOMMENDED BY THE MANUFACTURE OF THE PIPE. WIDTH OF PIPE ZONE IS MEASURED AT THE PIPE SPRING LINE AND INCLUDES ANY NECESSARY SHEATHING. FOLLOW MANUFACTURE RECOMMENDATIONS FOR ANY TRENCH BOX APPLICATIONS.
- INSTALL THE PIPE IN THE CENTER OF THE TRENCH. THE EDGE OF THE PIPE WALL SHALL BE A MINIMUM DISTANCE OF 6" FROM THE TRENCH WALL.
- PEA GRAVEL IS NOT ALLOWED IN ANY PART OF THE PIPE ZONE.
- FOUNDATION STABILIZATION REQUIRES SEWER ROCK PER APWA SECTION 31 05 13.
 - 5.1. INSTALLATION OF STABILIZATION-SEPARATION GEOTEXTILE PER APWA SECTION 31 05 19 WILL BE REQUIRED TO SEPARATE BACKFILL MATERIAL AND NATIVE SUBGRADE MATERIAL IF SEWER ROCK CANNOT PROVIDE A WORKING SURFACE OR PREVENT SOIL MIGRATION.
- REFER TO APWA SECTION 33 05 07 FOR ADDITIONAL INFORMATION ON PVC PIPE.

OGDEN CITY ENGINEERING - STANDARD DRAWINGS

	SEWER MAIN PIPE ZONE	SS-4
	JUSTIN ANDERSON, CITY ENGINEER	SHEET 1 OF 1

SEWER PIPE ZONE
SCALE: NTS

7
22

REVISIONS

NO.	DATE	DESCRIPTION

OGDEN CITY
21ST STREET SEWER MAIN UPGRADE


DETAILS



DRAWING NO.
DT-5
SHEET 22 OF 36

SCALE: NA	VERTICAL SCALE: NA	VERIFY SCALE: NA
DESIGNED BY: JAW	DRAWN BY: BS	CHECKED BY: JRG
APPROVED BY: JAW	DATE: March 2024	EWO NO: XXXXXX
ACCOUNT NO: ---		

P:\West Jordan\2023\Projects\W23090301.00 - Ogden - 21st Sewer Main Upgrade\03_Design\Sheets\DT_DoghouseMH.dwg Mar 29, 2024 - 9:55am

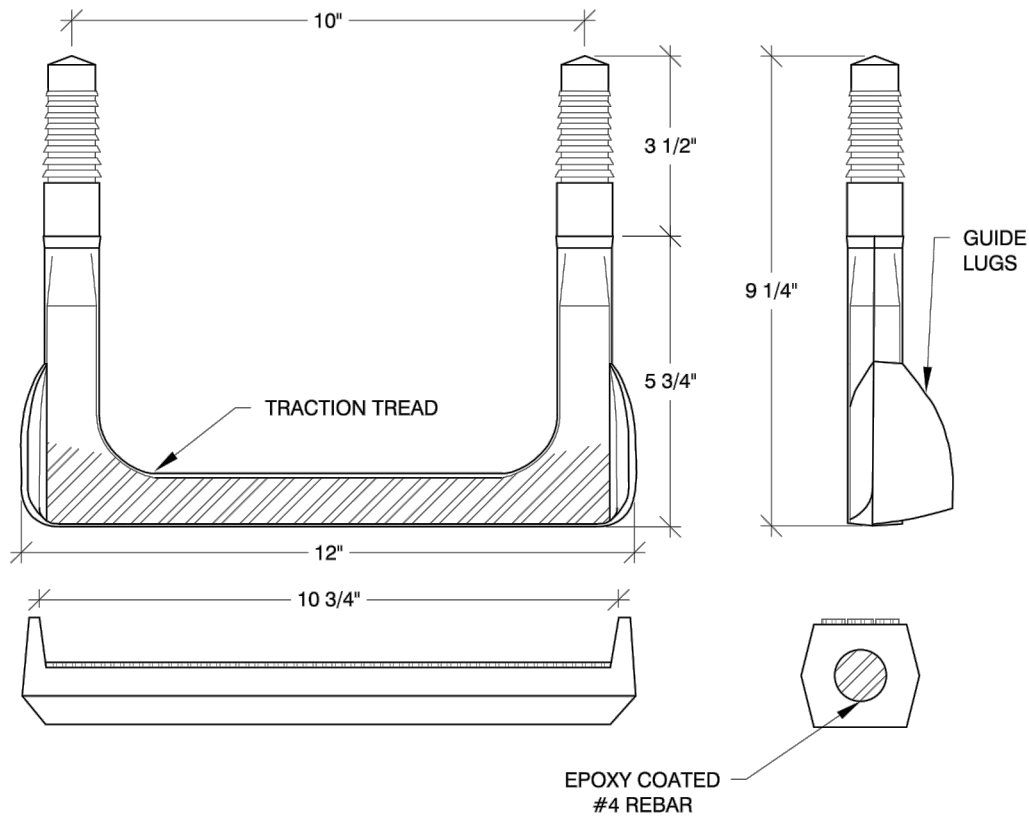

NOTES:


- LADDER RUNGS ARE REQUIRED IN ALL MANHOLES AND BOXES
- MANHOLE STEPS SHALL BE PLACED AT 12" ON CENTER
- STEPS SHALL BE AN EPOXY COATED REBAR OR OTHER APPROVED EQUAL
 - REINFORCEMENT: ASTM A 615, GRADE 60, DEFORMED STEEL. SEE APWA SECTION 03 20 00.
- THE STEPS MUST BE BETWEEN 10" AND 13" WIDE
- THE UPPER SURFACE OF EACH STEP SHALL HAVE A TRACTION TREAD AND GUIDE LUGS ON EACH SIDE
- INSTALLATION METHOD MUST PRODUCE A STEP CAPABLE OF RESISTING A 300 POUND VERTICAL LOAD
- THE INSTALLED STEPS SHOULD MEET THE MINIMUM REQUIREMENTS OF ASTM C 478 AND THE REQUIREMENTS OF OSHA

OGDEN CITY ENGINEERING - STANDARD DRAWINGS

	MANHOLE STEP DETAIL (TYPICAL)	SS-6
	JUSTIN ANDERSON, CITY ENGINEER	SHEET 1 OF 1

MANHOLE STEP DETAIL

10
24

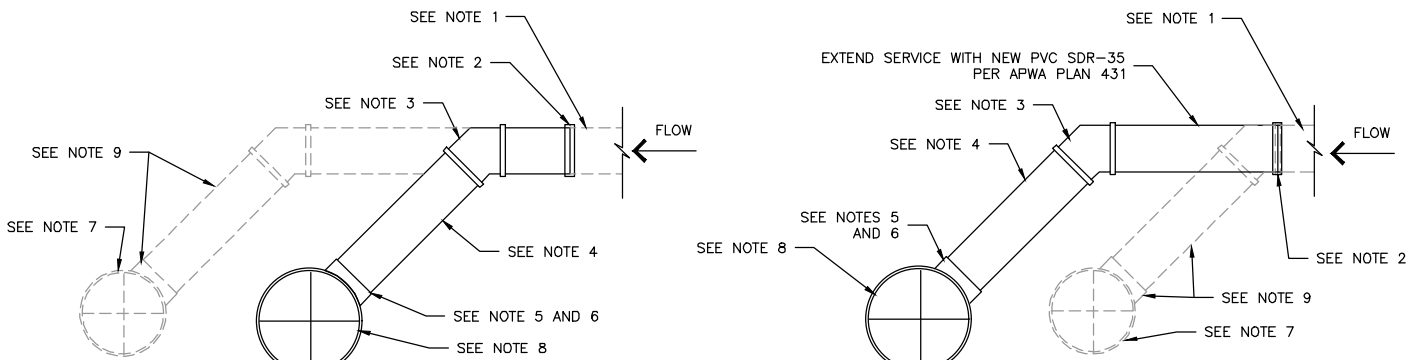

TRIMMED SERVICE LINE

NOTES:

- CUT EXISTING SERVICE LINE TO A NEAT STRAIGHT EDGE AND REMOVE ALL BURRS PRIOR TO ATTACHING NEW SERVICE PIPE.
- ONLY HARD PLASTIC OR DUCTILE IRON TRANSITION COUPLERS WILL BE PERMITTED.
- INSTALL ANGLE FITTINGS AS REQUIRED.
- INSTALL NEW PVC SDR-35 SERVICE LINE AND CONNECT TO INSERTA TEE FITTING PER FITTING MANUFACTURES' RECOMMENDATIONS.
- INSTALL INSERTA TEE PIPE FITTING PER MANUFACTURES' RECOMMENDATIONS.
- POSITION INSERTA TEE AND ELBOWS TO LOCATE SERVICE CONNECTION INVERT AT OR ABOVE SPRINGLINE OF SEWER AS SHOWN.
- EXISTING SEWER PIPE.
- NEW SEWER PIPE.
- CONTRACTOR SHALL REMOVE NECESSARY PIPE AND FITTINGS, THEN CAP THE REMAINING SERVICE LINE.

EXTENDED SERVICE LINE

SEWER LATERAL CLEANOUT

SCALE: NTS

11

24

REVISIONS

NO. DATE

OGDEN CITY
21ST STREET SEWER MAIN UPGRADE

DETAILS



DRAWING NO.

DT-7

SHEET 24 OF 36

SCALE:

N/A

VERIFY SCALE

BAR IS ONE-HALF INCH ON ORIGINAL DRAWING

DESIGNED BY: JB

DRAWN BY: BS

CHECKED BY: JBG



APPROVED BY: JB

DATE: March 2024

EWO NO: XXXXXX


ACCOUNT NO: ---

P:\West Jordan\2023\Projects\W23090307.00 - Ogden - 21st Sewer Main Upgrade\03_Design\Sheets\Details.dwg Mar 29, 2024 - 9:55am

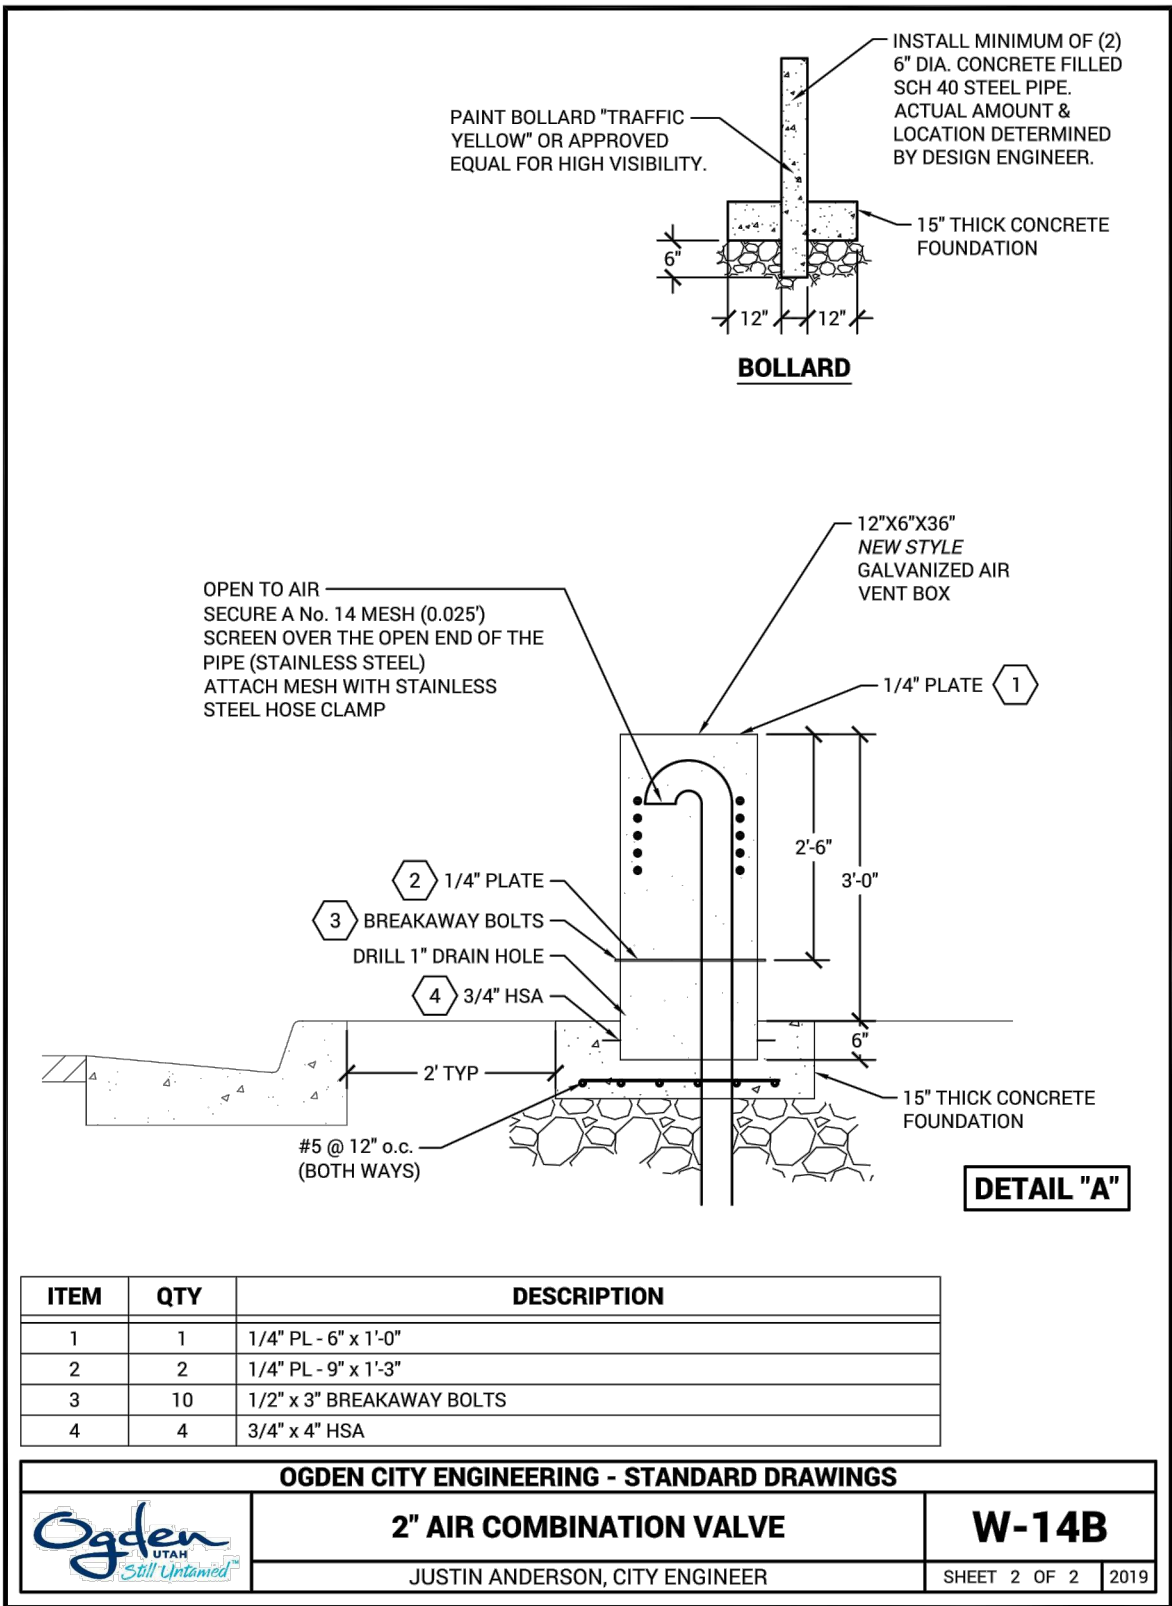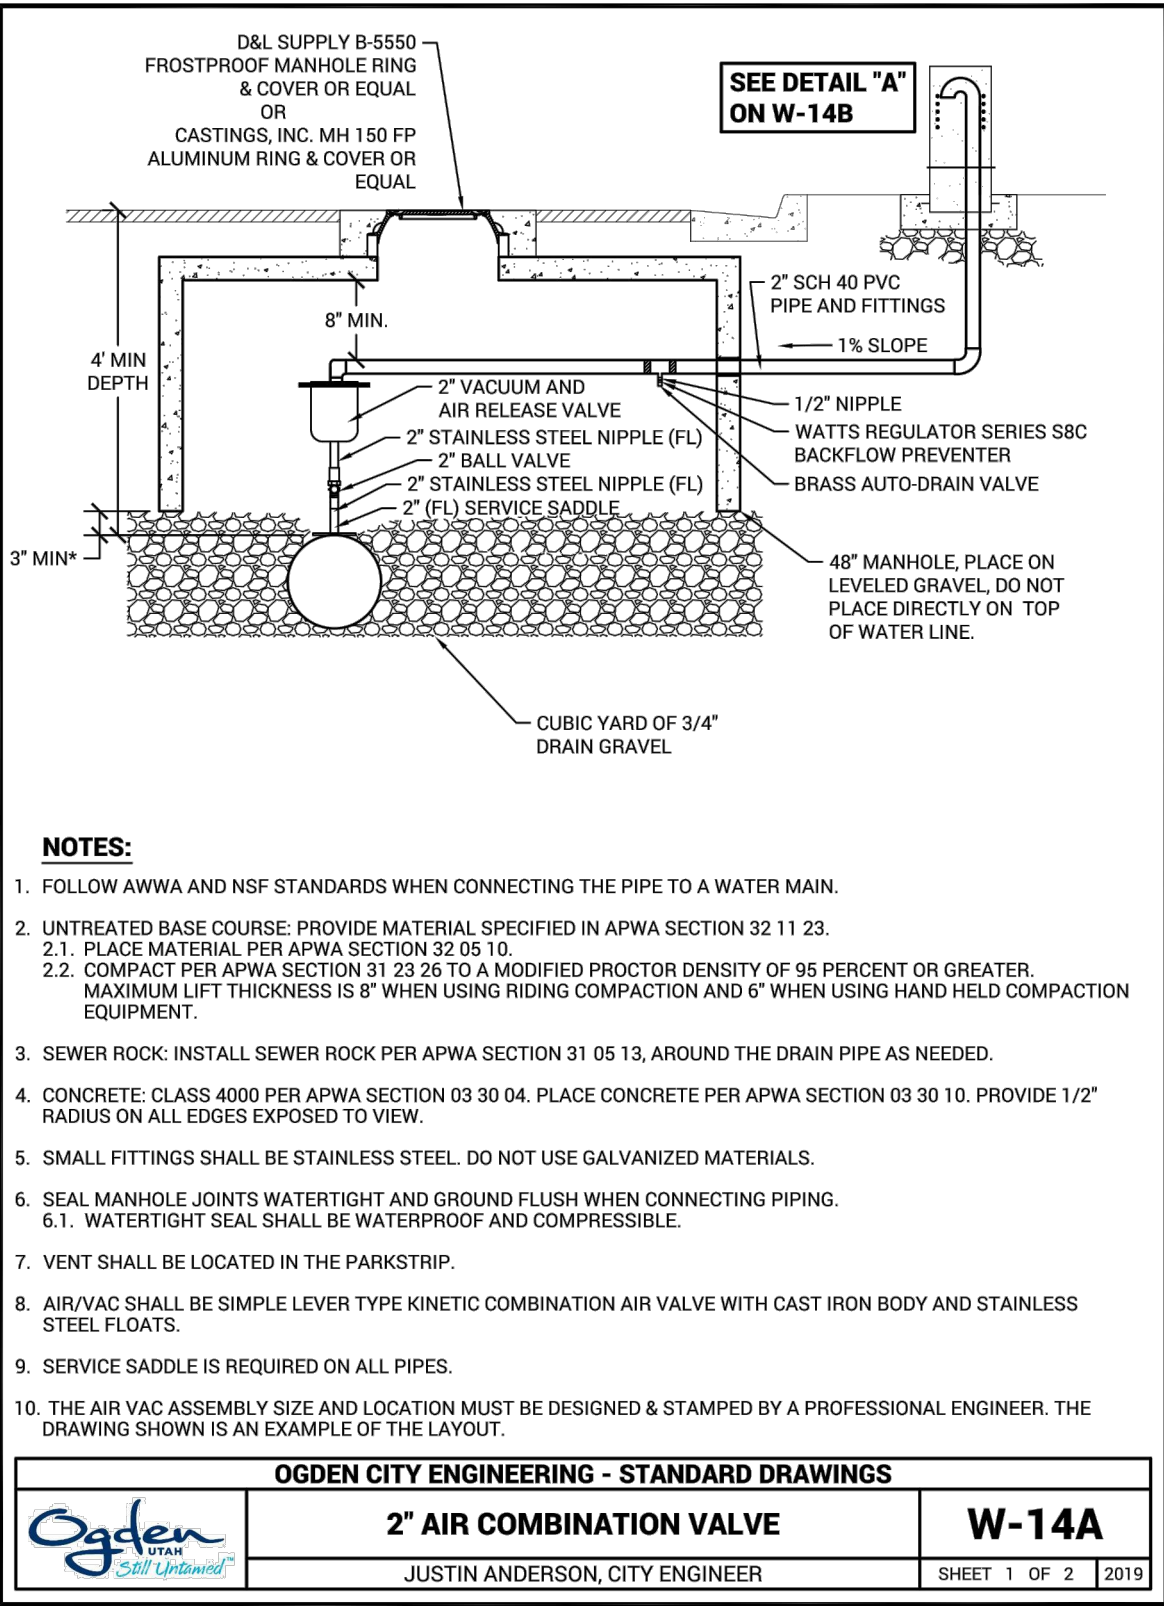


SCALE: NA	VERTICAL SCALE: NA	VERIFY SCALE BAR IS ONE-HALF INCH ON ORIGINAL DRAWING	
DESIGNED BY: JAW	DRAWN BY: BS	CHECKED BY: JBG	APPROVED BY: JAW
DATE: March 2024		EWO NO: XXXXXX	ACCOUNT NO: ---
REVISIONS			
NO.	DATE		
OGDEN CITY 21ST STREET SEWER MAIN UPGRADE			
DRAWING NO. DT-8			
SHEET 25 OF 36			

P:\West Jordan\2023\Projects\W230903UT.00 - Ogden - 21st Sewer Main Upgrade\03_Design\Sheets\Details.dwg Mar 29, 2024 - 9:55am

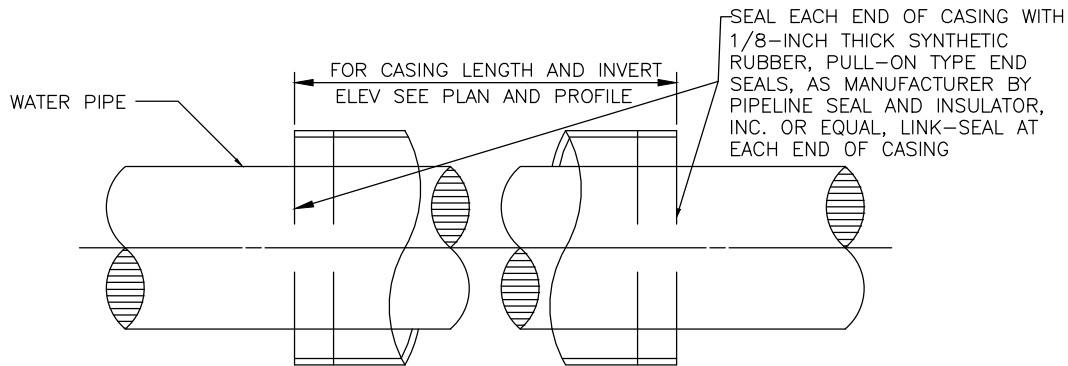

ANY VOIDS CREATED BY BORING, JACKING, OR TUNNELING SHALL BE FILLED BY PRESSURE GROUTING.

CASING SPACERS MANUFACTURED BY PIPELINE SEAL AND INSULATOR, INC. MODEL S12G-2 SPACED EVERY 5-FT TO CENTER THE PIPE INSIDE THE CASING. PIPE THROUGHOUT THE LENGTH OF THE CASING SHALL BE AT A CONTINUOUS GRADE AS SHOWN IN DRAWINGS.

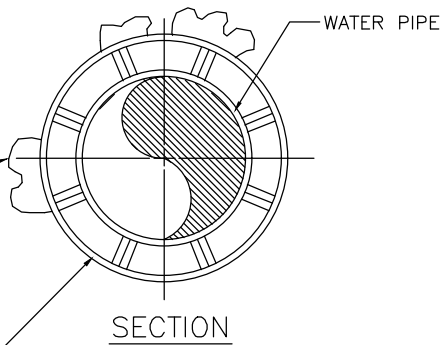

MINIMUM WALL THICKNESS OF CASINGS	
Diameter	Wall Thickness
12" and under	0.188"
14" - 18"	0.312"
20" - 22"	0.375"
24" - 26"	0.438"
28" - 32"	0.500"
34" - 42"	0.562"

LARGER CASINGS AS DIRECTED BY THE CITY ENGINEER.

NOTES:


- CASING PIPES SHALL BE REQUIRED AS INDICATED ON THE DRAWINGS AND/OR WHERE REQUIRED BY THE CITY INSPECTOR OR ENGINEER.
- CARRIER PIPE SHALL BE TESTED BEFORE SEALING THE ENDS OF THE CASING.
- SPACERS SHALL BE SECURELY ATTACHED TO CARRIER PIPE PER MANUFACTURER'S REQUIREMENTS.
- CASING PIPE SHALL BE WELDED STEEL, ASTM A53, GRADE B.

STEEL CASING DETAIL
SCALE: NTS

13
26

OGDEN CITY
21ST STREET SEWER MAIN UPGRADE

DETAILS

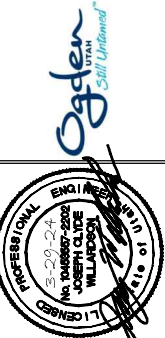



DRAWING NO.
DT-9
SHEET 26 OF 36



DESIGNED BY: JOW	AUTH. BY:	NO.	DATE
DRAWN BY: BS	DATE:		
CHECKED BY: JBG	DATE:		
APPROVED BY: JOW	DATE:		
DATE: 2024	DATE:		
EWO NO: XXXXXX	DATE:		
ACCOUNT NO: ---	DATE:		

REVISIONS



NO.	DATE	DESCRIPTION
1	3/27	ADDED STEEL CASING DETAIL

SCALE: NA
VERTICAL SCALE: NA
VERIFY SCALE
BAR IS ONE-HALF INCH ON ORIGINAL DRAWING

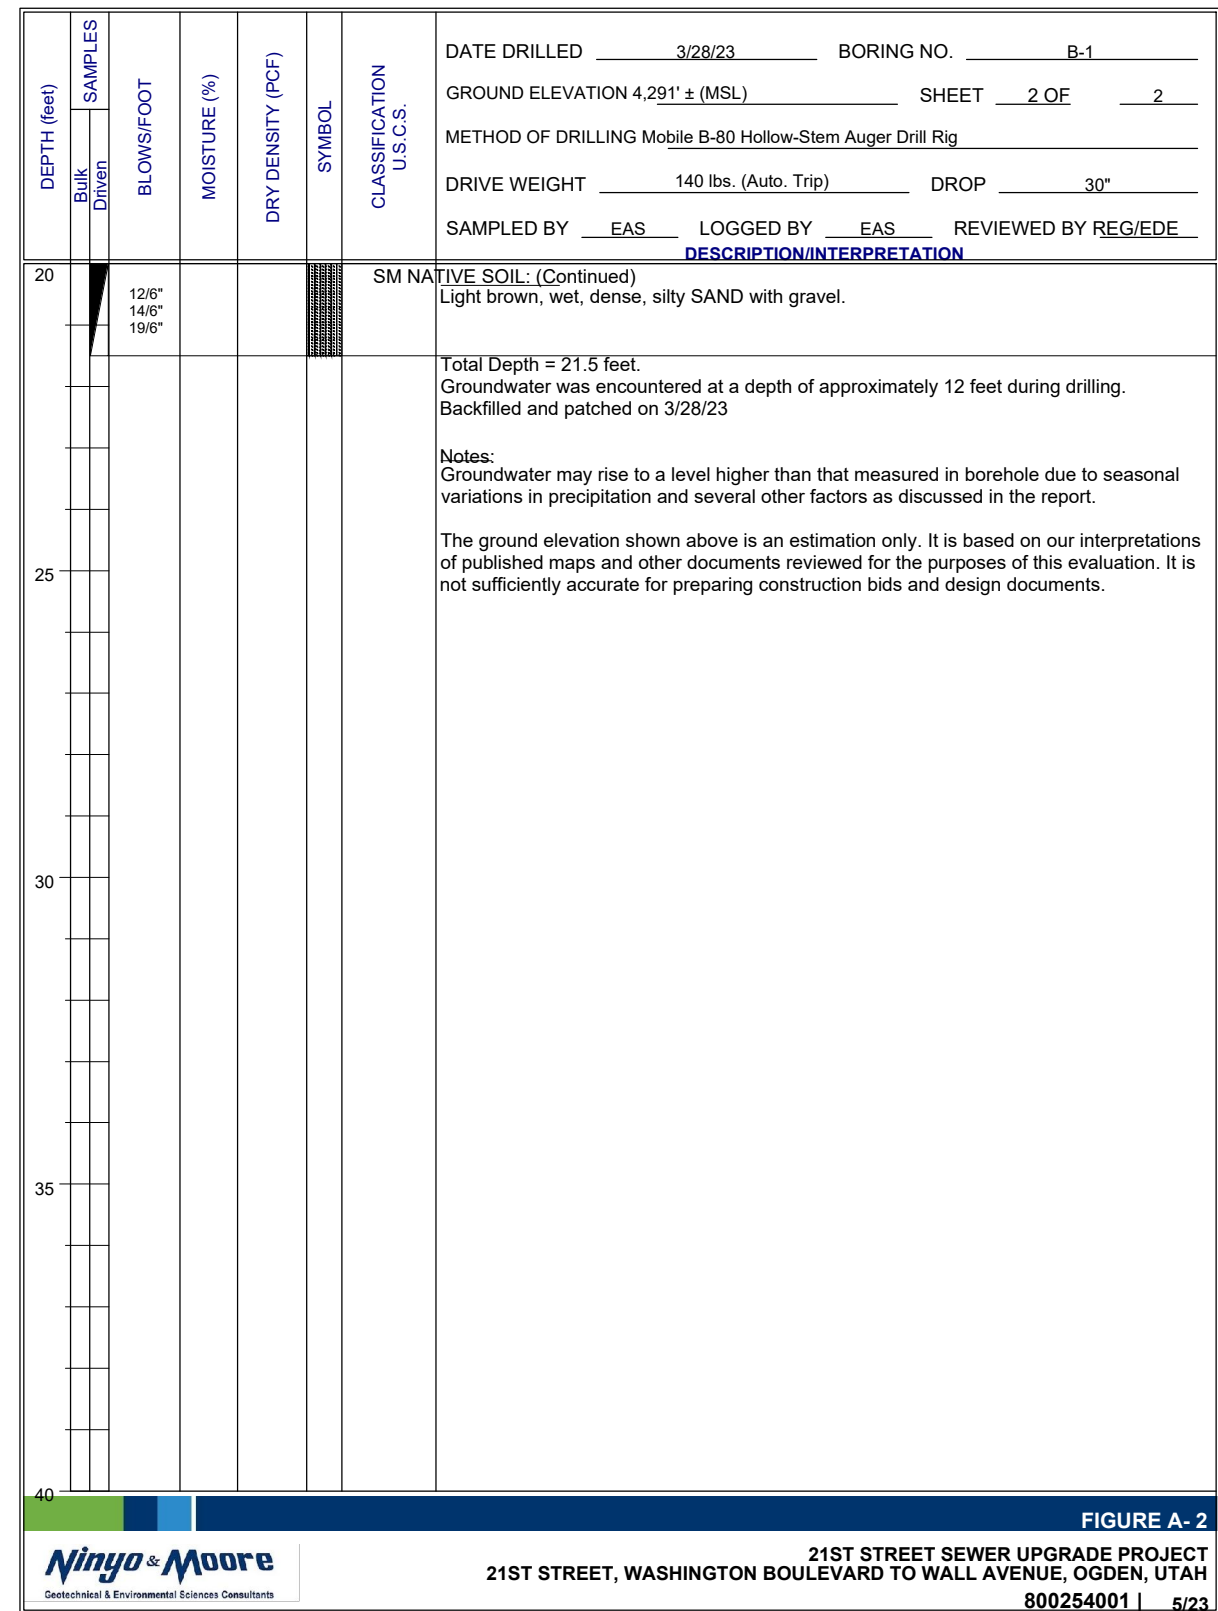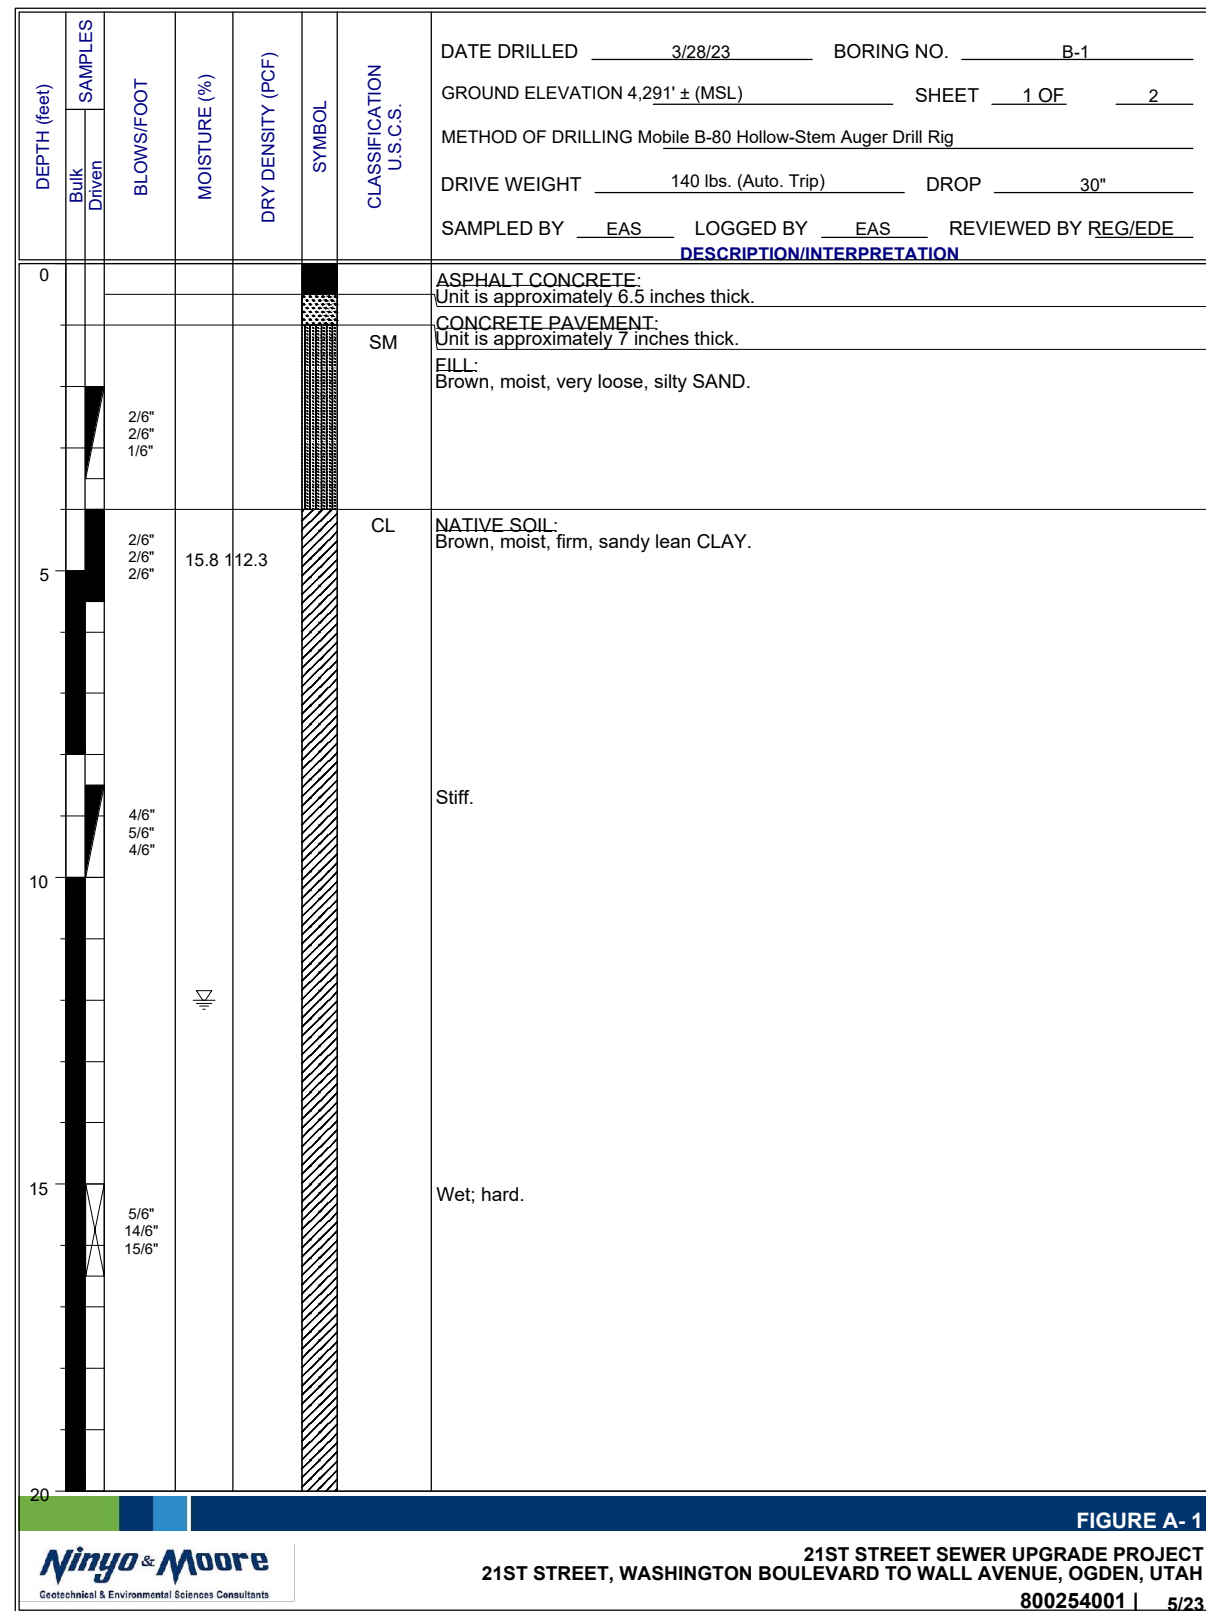

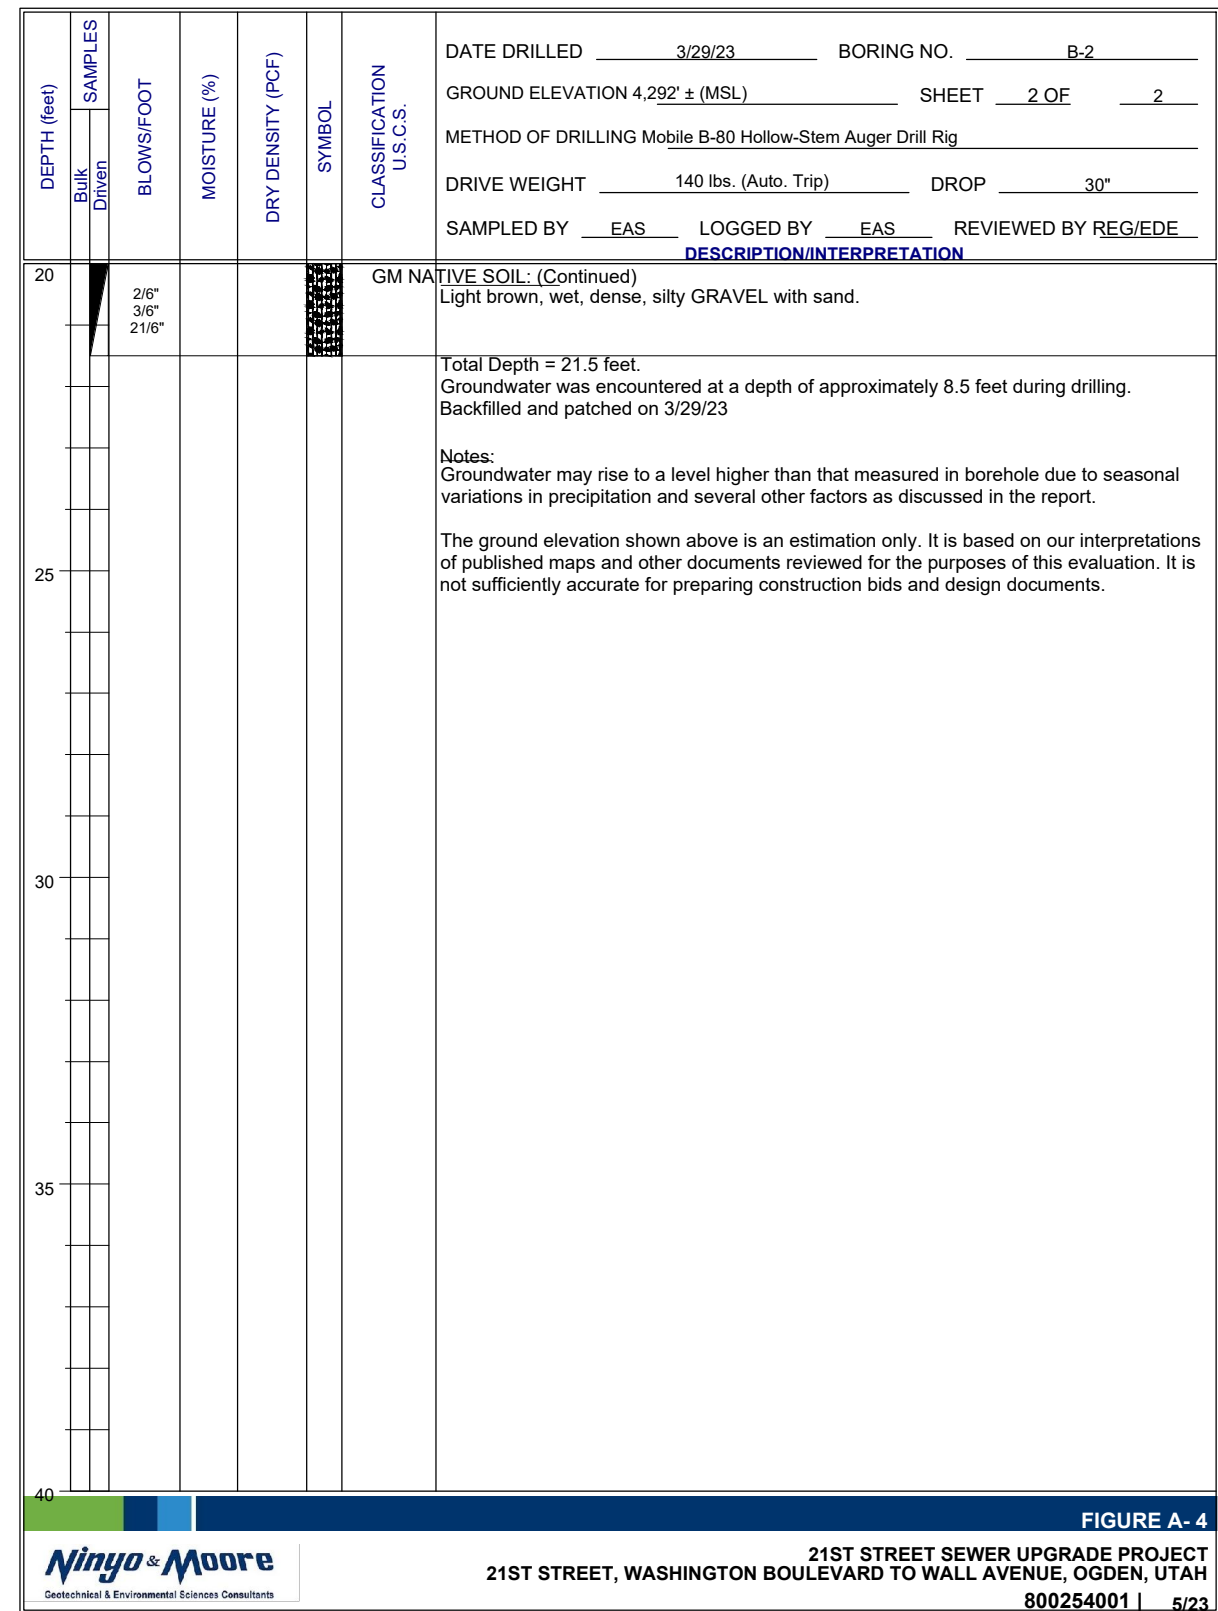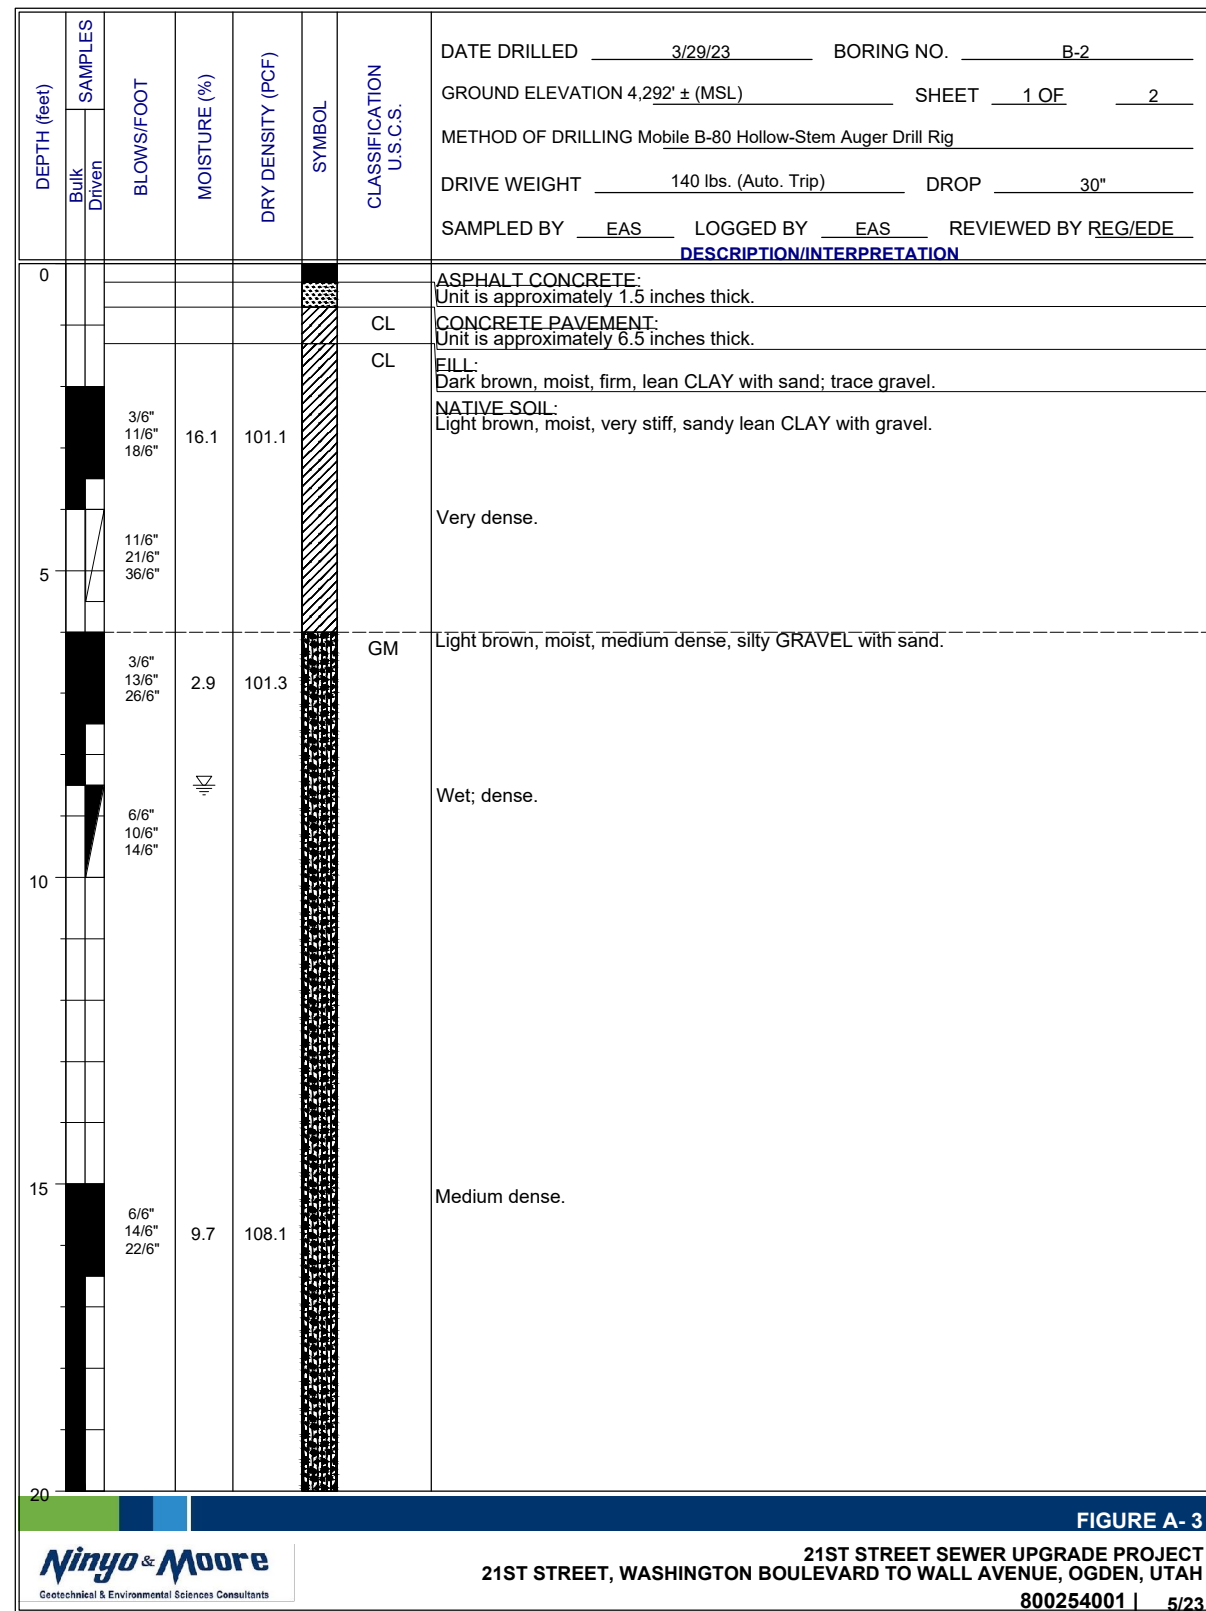

P:\West Jordan\2023\Projects\W23090301\00 - Ogden - 21st Sewer Main Upgrade\03_Design\Sheets\Bore Logs.dwg Mar 29, 2024 - 9:56am

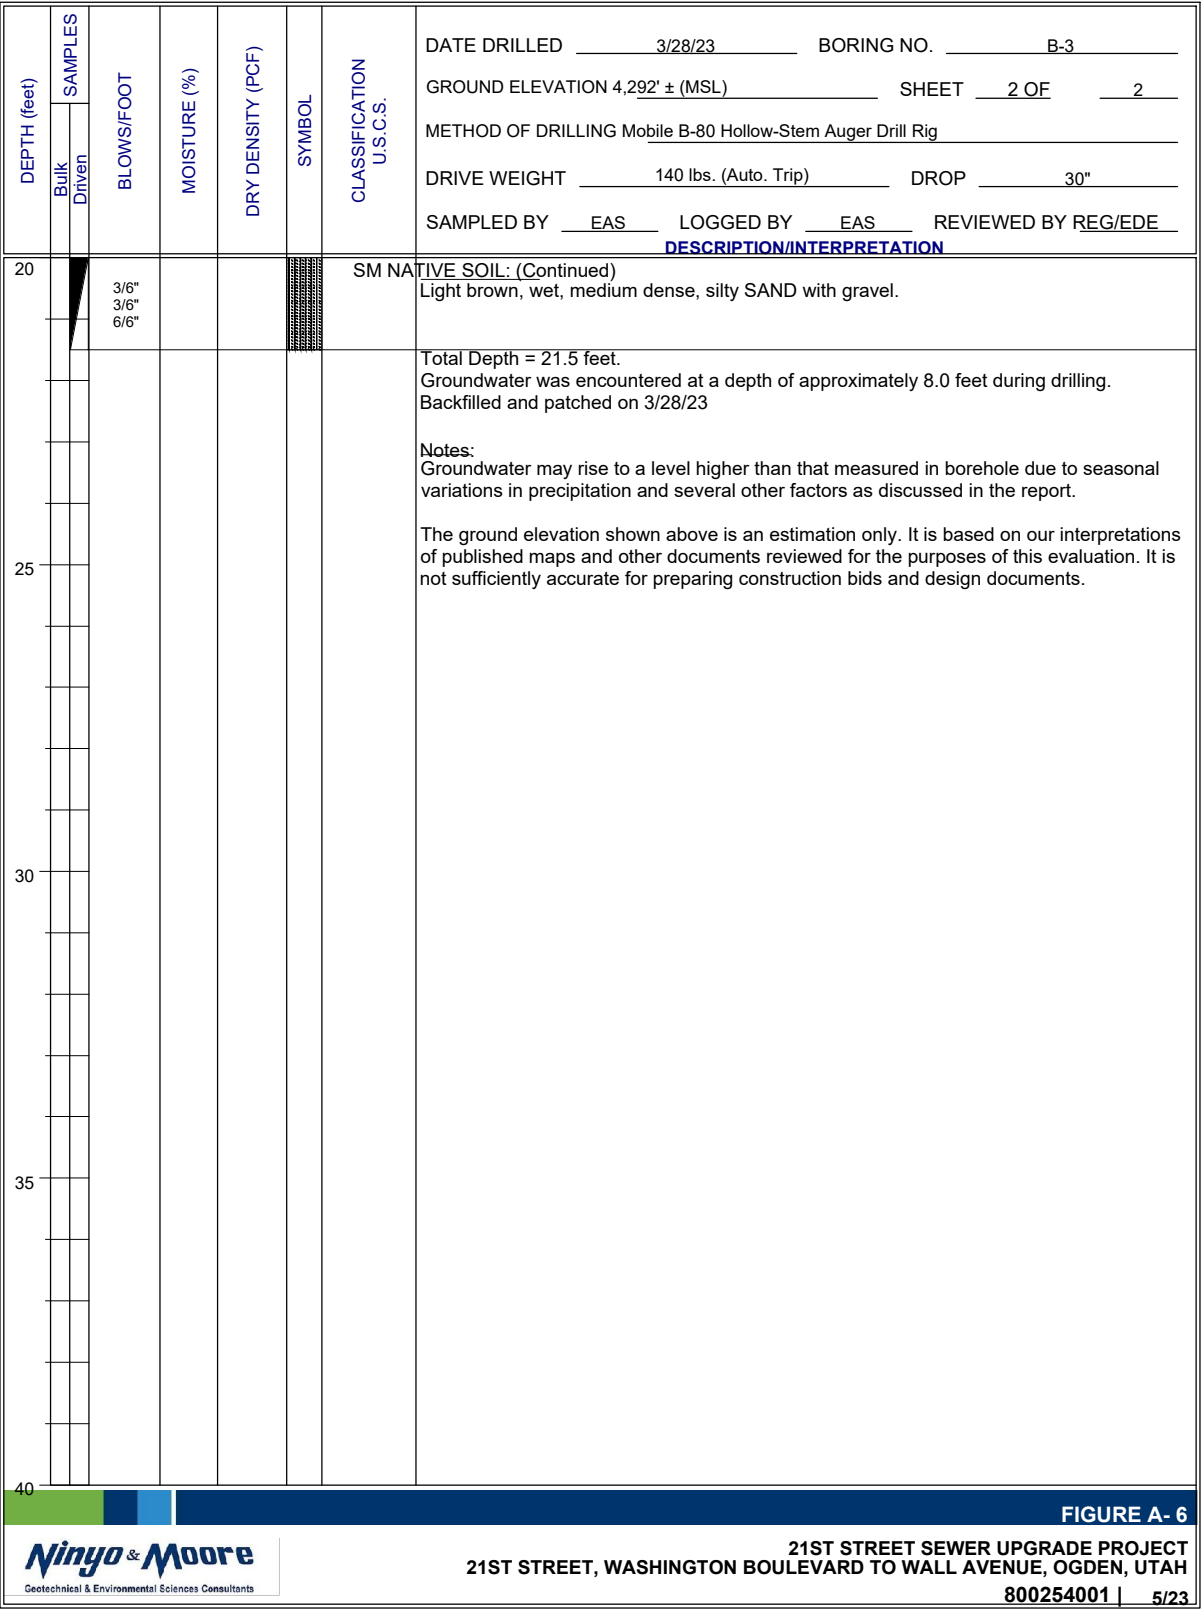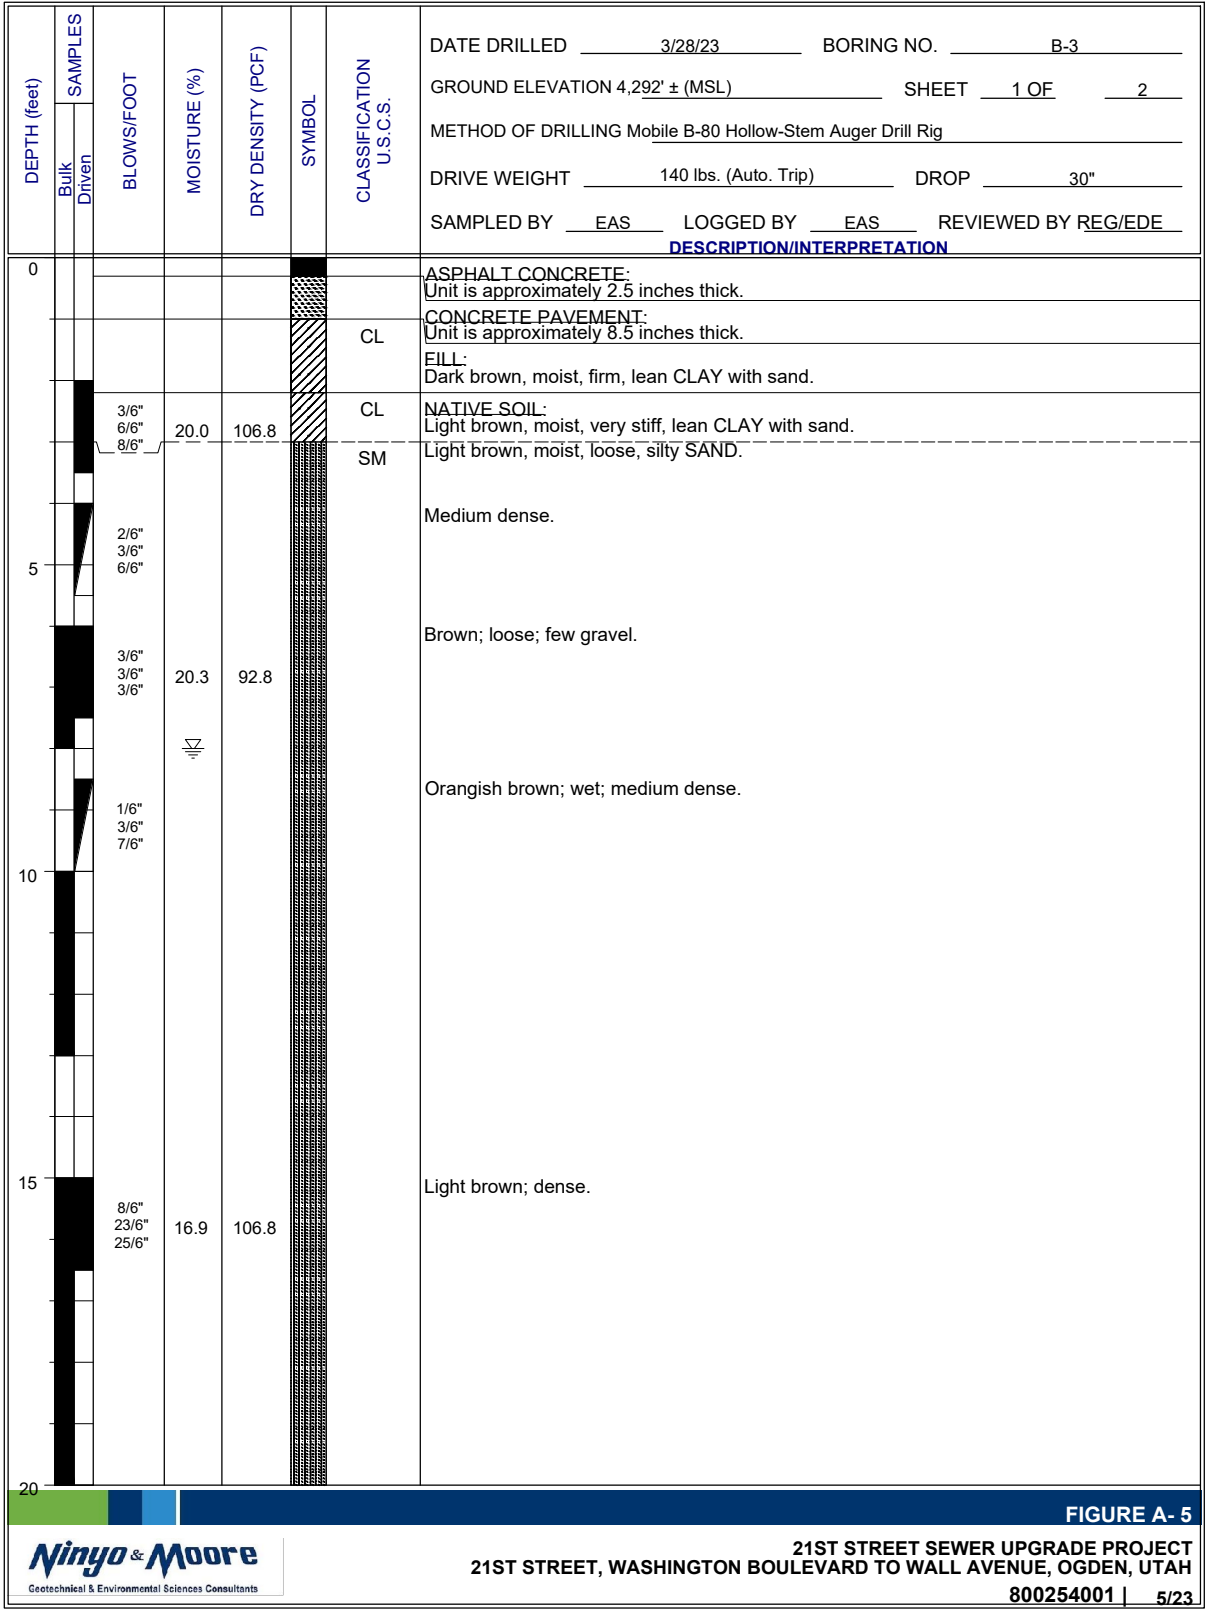

SCALE:
NA
VERTICAL SCALE:
NA

DESIGNED BY: JB
DRAWN BY: BS
CHECKED BY:
APPROVED BY: JB
DATE: March 2024
EWO NO: XXXXXX
ACCOUNT NO: ---


VERIFY SCALE
BAR IS ONE-HALF INCH
ON ORIGINAL DRAWING

OGDEN CITY



21ST STREET SEWER MAIN UPGRADE

BORE LOGS

DRAWING NO.
BL-3
SHEET 28 OF 36

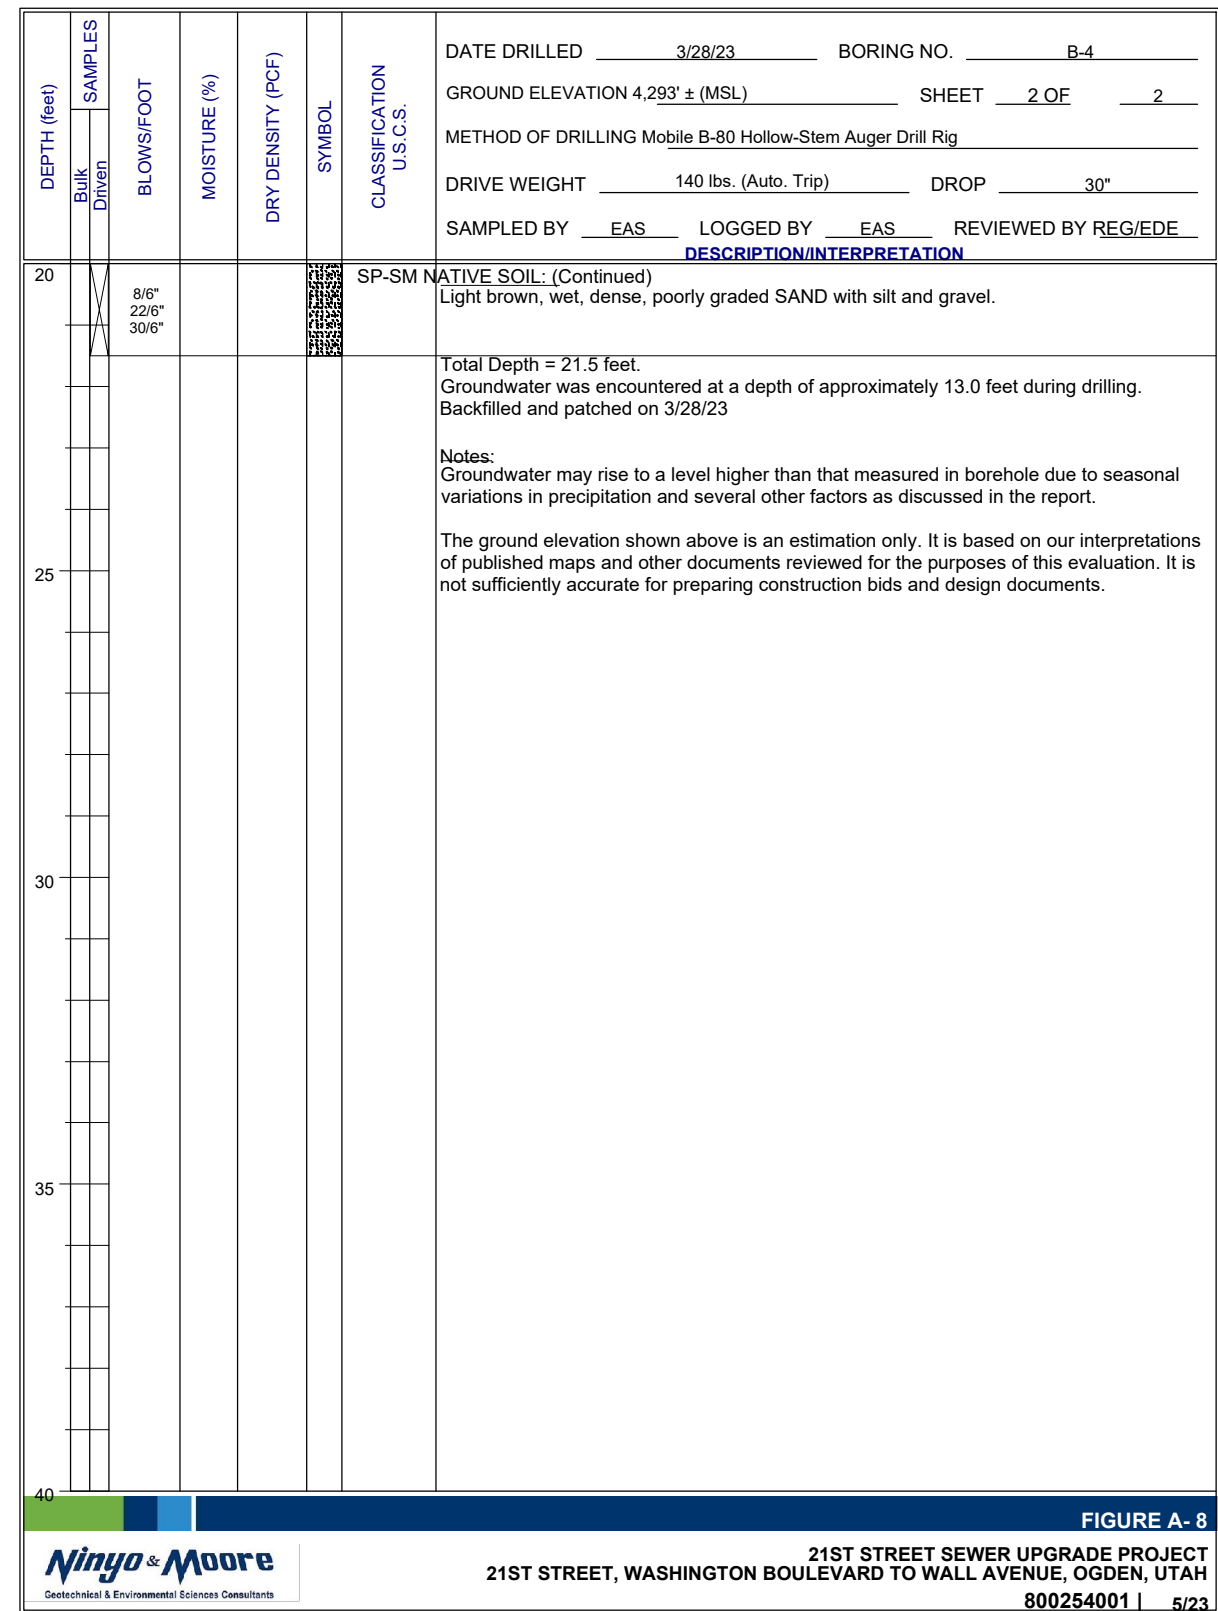

P:\West Jordan\2023\Projects\W23090301\00 - Ogden - 21st Sewer Main Upgrade\03_Design\Sheets\Bore Logs.dwg Mar 29, 2024 - 9:56am

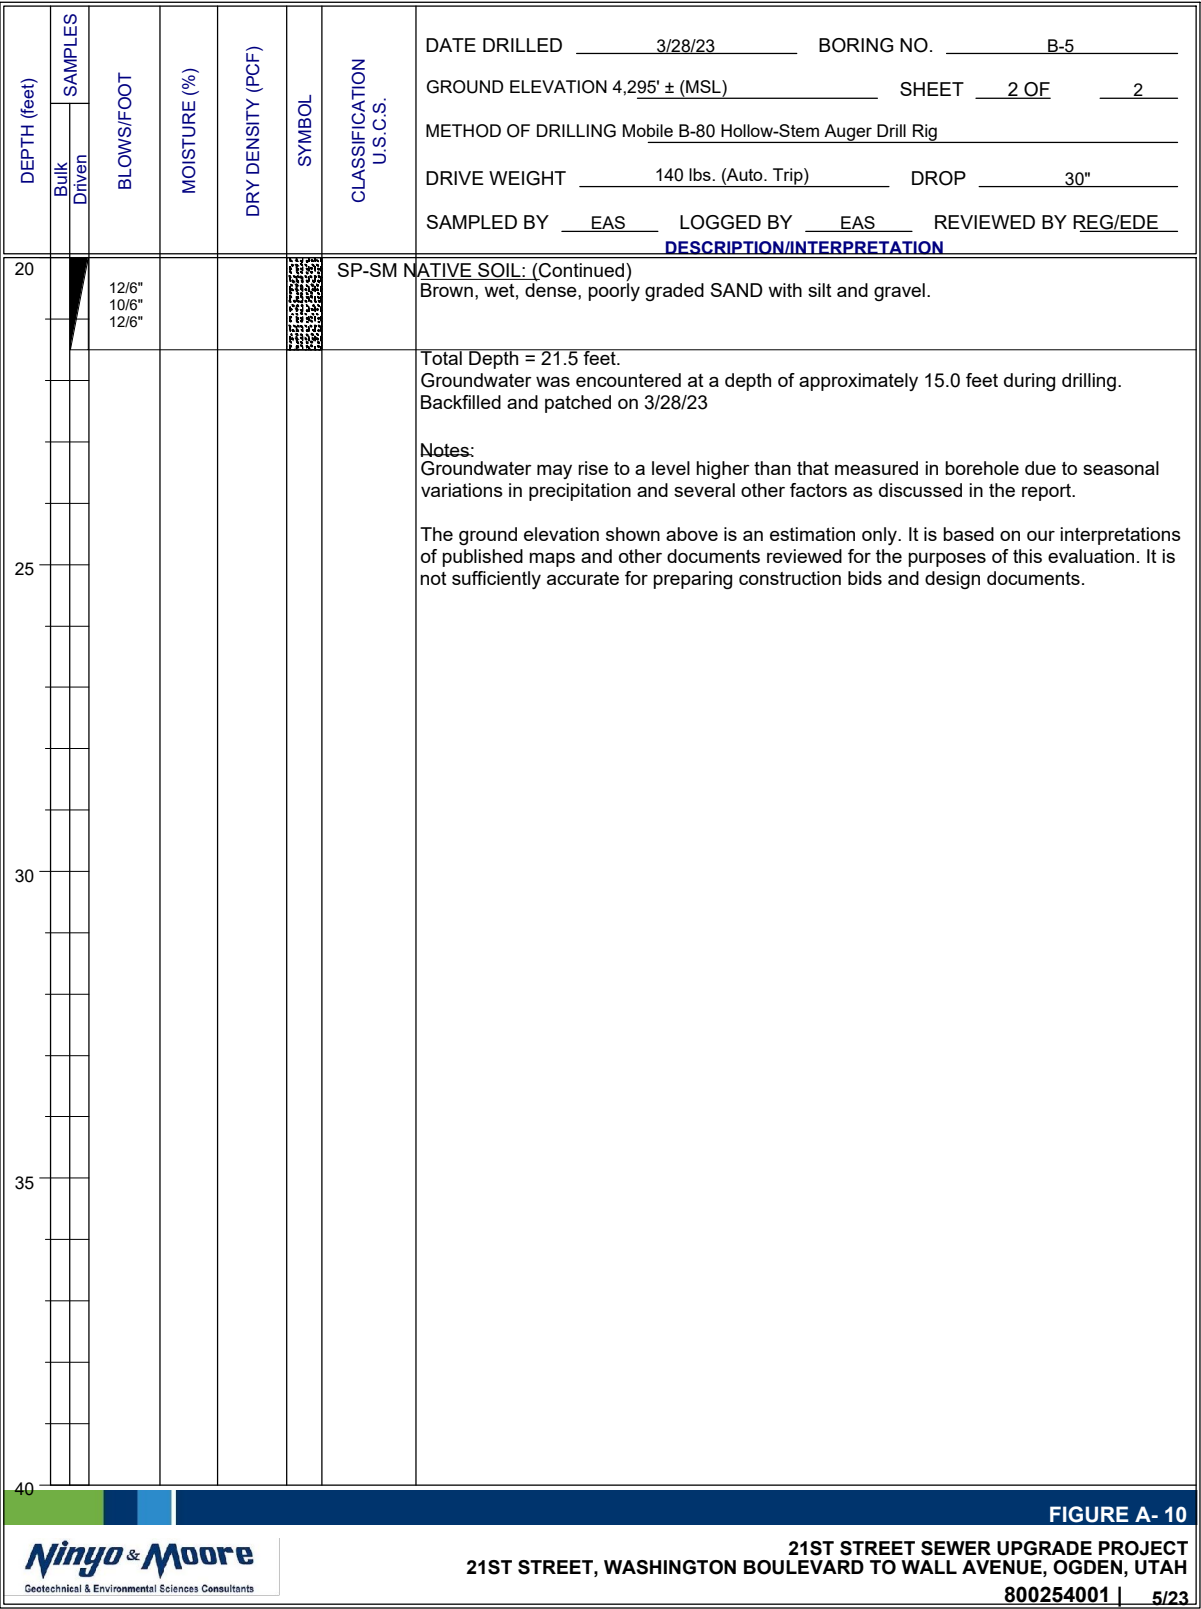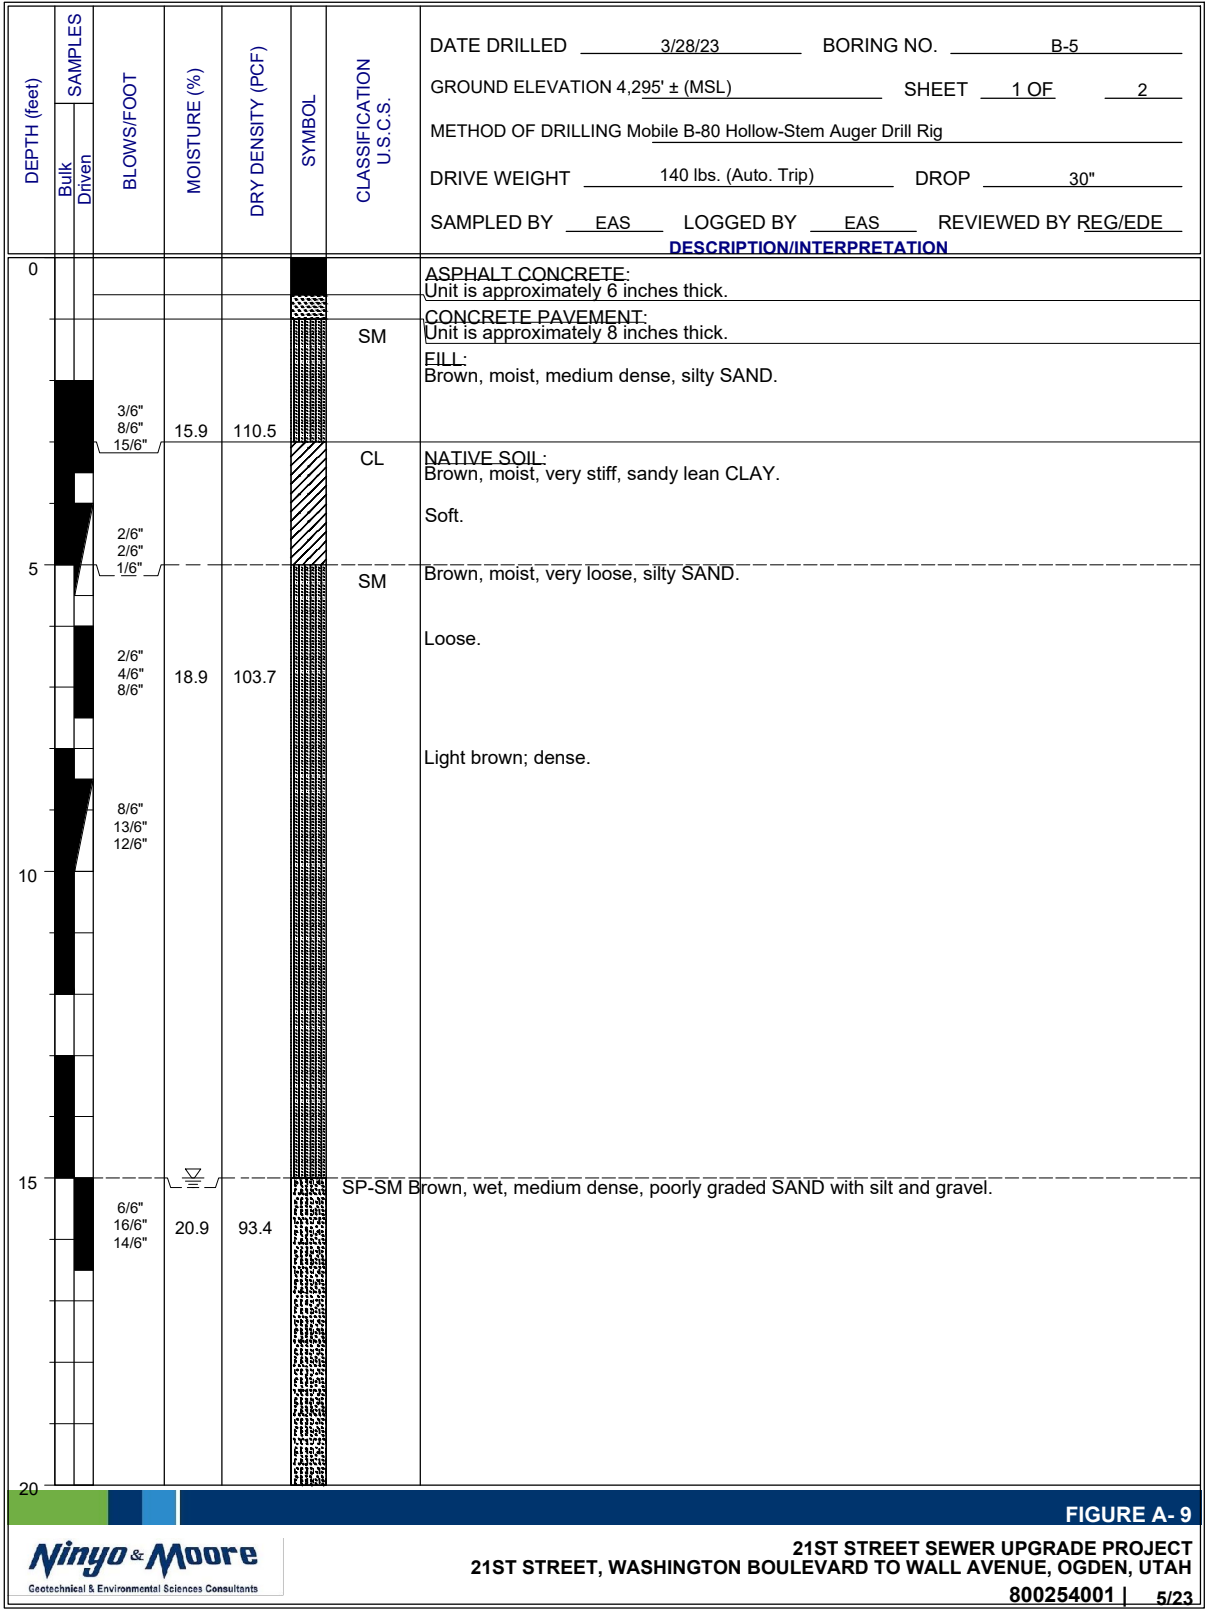

SCALE:
NA
VERTICAL SCALE:
NA

DESIGNED BY: JB
DRAWN BY: BS
CHECKED BY:
APPROVED BY: JB
DATE: March 2024
EWO NO: XXXXXX
ACCOUNT NO: ---

VERIFIY SCALE
BAR IS ONE-HALF INCH
ON ORIGINAL DRAWING

OGDEN CITY



21ST STREET SEWER MAIN UPGRADE

BORE LOGS

OGden
Still United

DRAWING NO.
BL-5

SHEET 30 OF 36

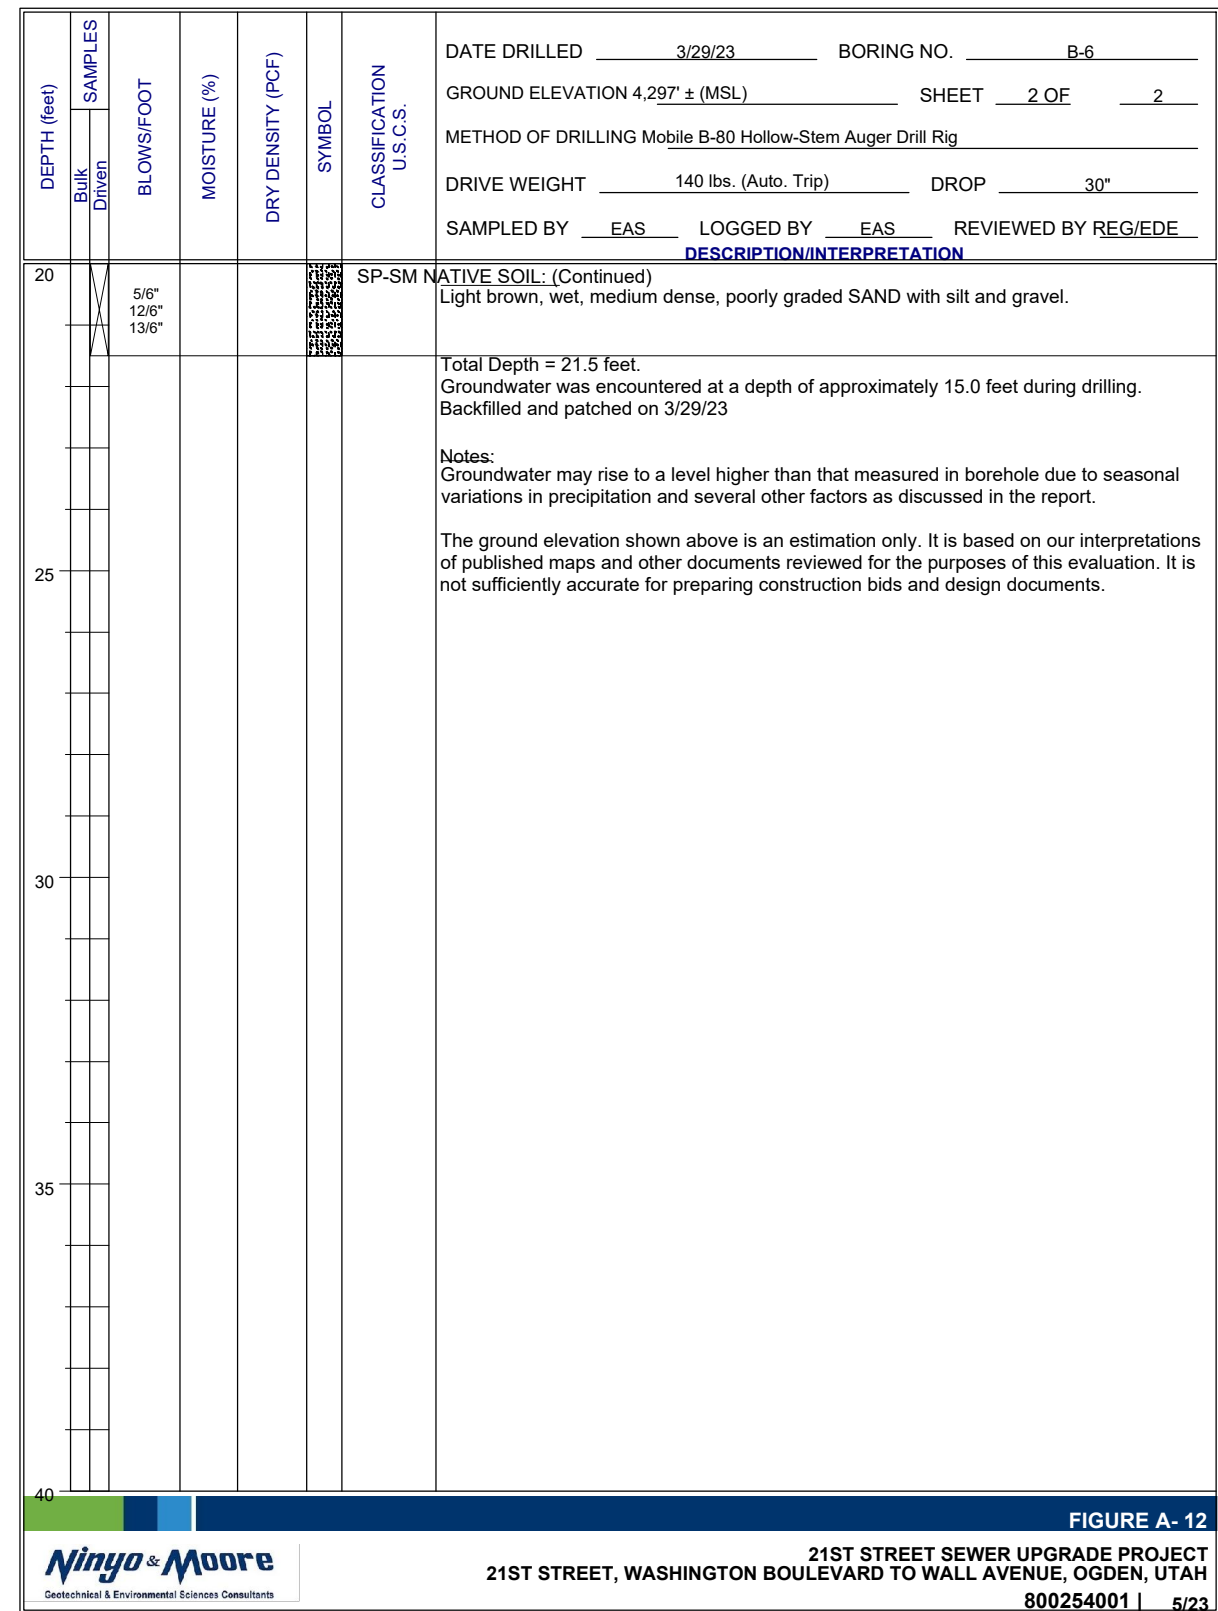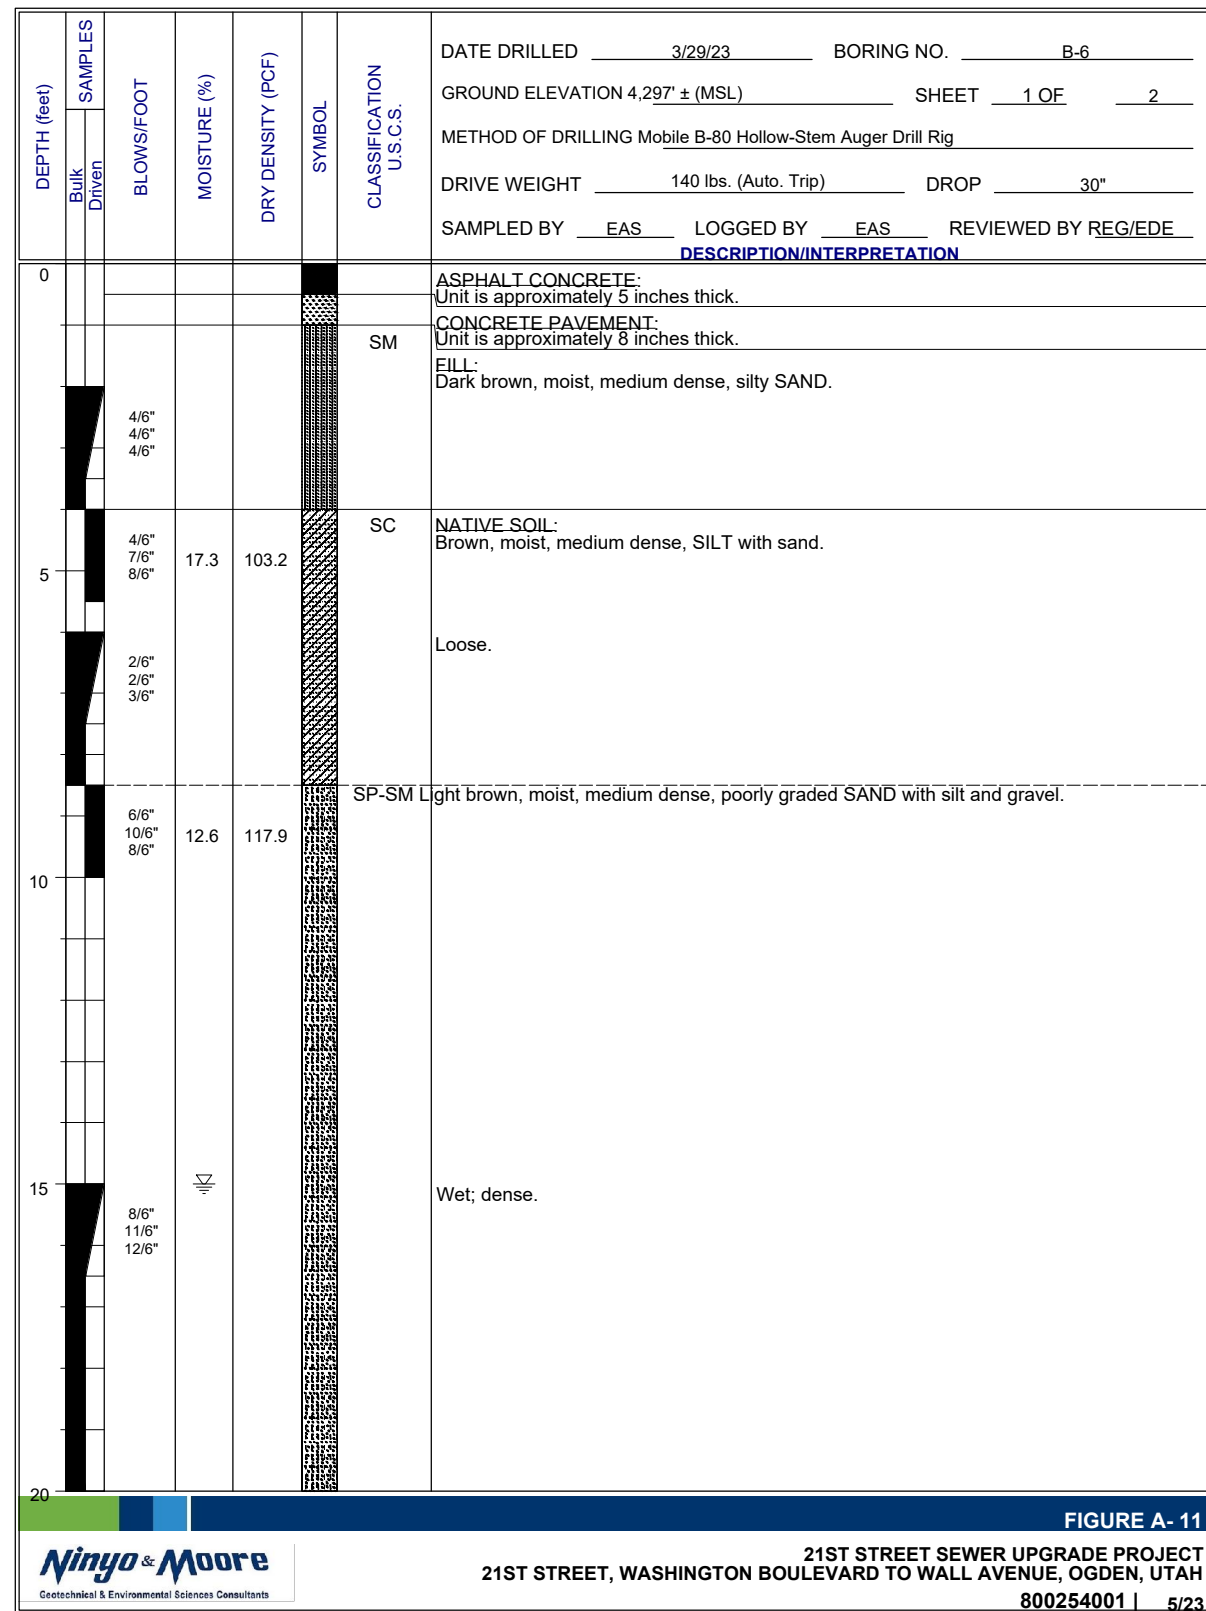



DETAIL "C"



The diagram illustrates a cross-section of a pavement structure. From left to right, the layers are:

- PORTLAND CEMENT CONCRETE**: The top layer on the left, indicated by a downward arrow.
- TREATED BASE COURSE**: A layer below the concrete, indicated by a downward arrow.
- UNTREATED BASE COURSE**: A layer below the treated base, indicated by an upward arrow.
- UNTREATED BASE COURSE**: A label pointing to the bottom-most layer on the right.
- GRANULAR BORROW**: A layer below the untreated base, indicated by an upward arrow.
- HMA PAVEMENT**: The top layer on the right, indicated by a downward arrow.

A dimension line at the top right indicates a length of **20'-0" MIN**.

DETAIL "E"

1. DIMENSIONS MAY VARY DEPENDING ON ORIGINAL JOINT CONSTRUCTION.


10
33

CONCRETE PAVEMENT
DETAILS 1 OF 2

STANDARD DRAWING TITLE


STD. DWG. NO.

PV 2

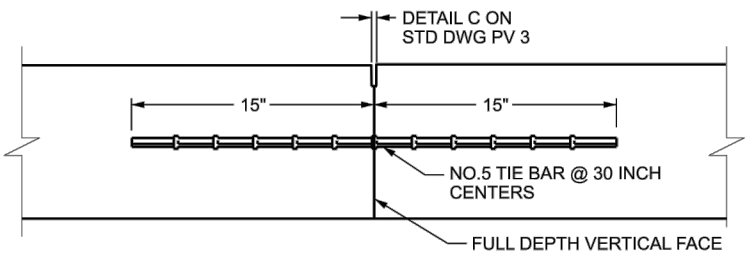


LONGITUDINAL CONTACT JOINT
DETAIL "A"

NOTE: NO. 5 TIE BAR @ 15 INCH CENTERS
IF DRILLED AND EPOXIED.

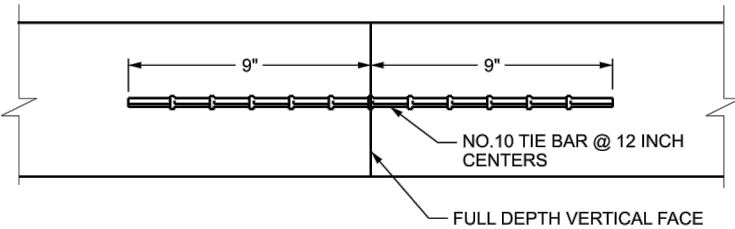


MID-PANEL CONTACT JOINT
DETAIL "B"

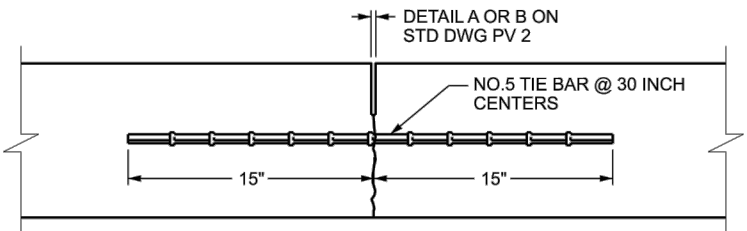

LONGITUDINAL SAWED JOINT
DETAIL "C"

(T/3 SAW CUT W/ AGGREGATE INTERLOCK BELOW)

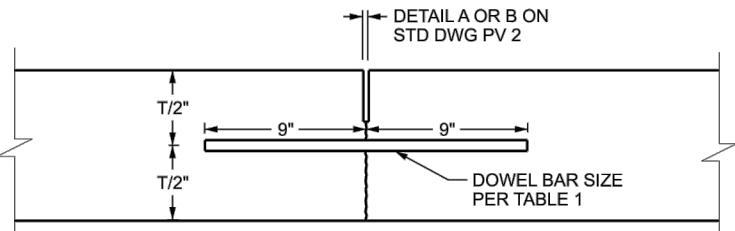


TRANSVERSE SAWED JOINT
(LOAD TRANSFER DOWEL BAR JOINT)
DETAIL "D"

INSTALL DOWEL BARS PARALLEL TO THE CENTERLINE
AND TO THE PAVEMENT SURFACE.
LIMIT DEVIATIONS FROM PARALLEL TO $\pm \frac{1}{4}$ INCH
IN THE LENGTH OF THE DOWEL BAR.


JOINT SECTION DETAILS

TABLE 1	
PAVEMENT THICKNESS	DOWEL BAR DIAMETER
LESS THAN 9"	1"
$\geq 9"$ AND $< 11"$	1.25"
11" OR GREATER	1.5"

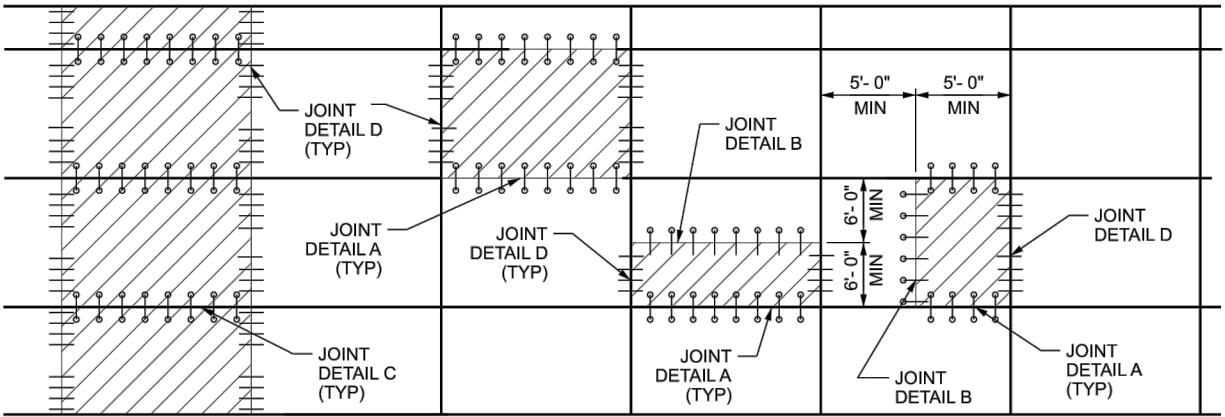


- TIE BARS - SEE DETAIL "A" OR "C"
- TIE BARS - SEE DETAIL "B"
- DOWEL BARS - SEE DETAIL "D" (4 DOWELS PER WHEEL PATH AT 12" SPACING)


TYPICAL PAVEMENT PANEL REPLACEMENT

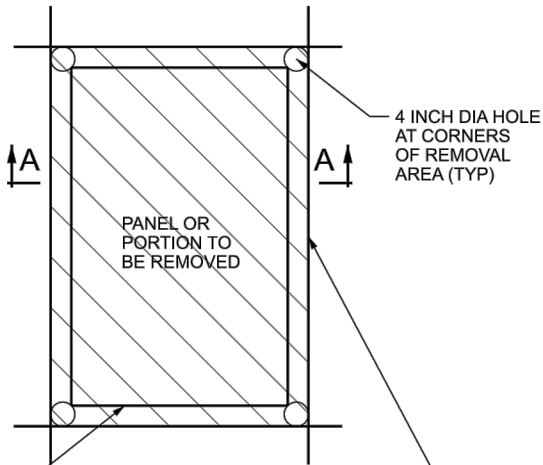

PANEL REMOVAL
DETAIL

 

SECTION A-A

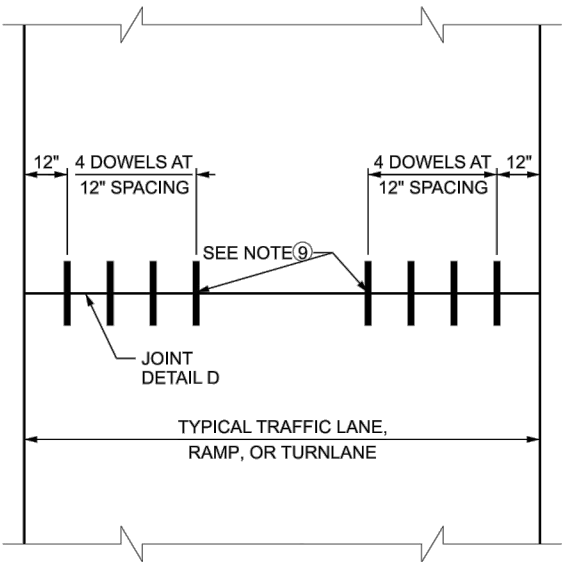

LOAD TRANSFER DOWEL BAR LAYOUT
FOR NEW PAVEMENT

- NOTES:
- COAT ALL BARS ACCORDING TO STANDARD SPECIFICATION 03211.
 - USE DEFORMED REINFORCING BAR FOR TIE BARS.
 - USE SMOOTH DOWEL BARS.
 - MAKE FULL DEPTH SAWCUT AROUND ALL EDGES OF PANELS OR PORTIONS REPLACED. MINIMIZE OVERCUT INTO ADJACENT PANELS.
 - REPLACE THE ENTIRE PANEL WHEN REPLACING A PARTIAL PANEL IF THE WIDTH OF REMAINING PORTION IS LESS THAN THE MINIMUM SHOWN.
 - DO NOT INSTALL DOWEL BARS IN THE SHOULDERS UNLESS DIRECTED TO DO SO BY THE PROJECT SPECIFIC SPECIAL PROVISION OR PLAN SHEET.
 - PARTIAL PANEL REPLACEMENTS APPLY ONLY TO THE REHABILITATION OF EXISTING PAVEMENTS AND NOT TO PROJECTS CONSTRUCTING NEW OR ORIGINAL PAVEMENT. REPAIRS TO PAVEMENT ON NEW PROJECTS REQUIRE FULL PANEL REPLACEMENT.
 - ELIMINATE TIE BARS THAT INTERFERE WITH "LOAD TRANSFER DOWEL BARS".
 - THREE DOWELS, INSTEAD OF FOUR, AT 12 INCH SPACING UNDER EACH WHEEL PATH IS ACCEPTABLE, WHEN CONCRETE IS ON ASPHALT. REMOVE THE INSIDE DOWEL BAR IN EACH WHEEL PATH.

REVISIONS	
NO.	DATE
1	10-26-17

UTAH DEPARTMENT OF TRANSPORTATION STANDARD DRAWINGS FOR ROAD AND BRIDGE CONSTRUCTION SALT LAKE CITY, UTAH STANDARD DRAWING EDITION	2024 Standard Drawing
---	-----------------------

CONCRETE PAVEMENT DETAILS 2 OF 2	STD. DWG. NO. PV 3
-------------------------------------	-----------------------

DESIGNED BY: JOW DRAWN BY: BS CHECKED BY: JRG APPROVED BY: JOW DATE: March 2024 EWO NO: XXXXXX ACCOUNT NO: ----	SCALE: VERTICAL SCALE: VERIFY SCALE: BAR IS ONE-HALF INCH ON ORIGINAL DRAWING
NO.	DATE
1	10-26-17

21ST STREET SEWER MAIN UPGRADE


OGDEN CITY

UDOT STANDARD DRAWINGS


Professional Engineer
3-29-24
No. 2024-0000000000
W. L. LARSON
Utah
Lic. No. 11111

DRAWING NO.
PV-3

SHEET 34 OF 36

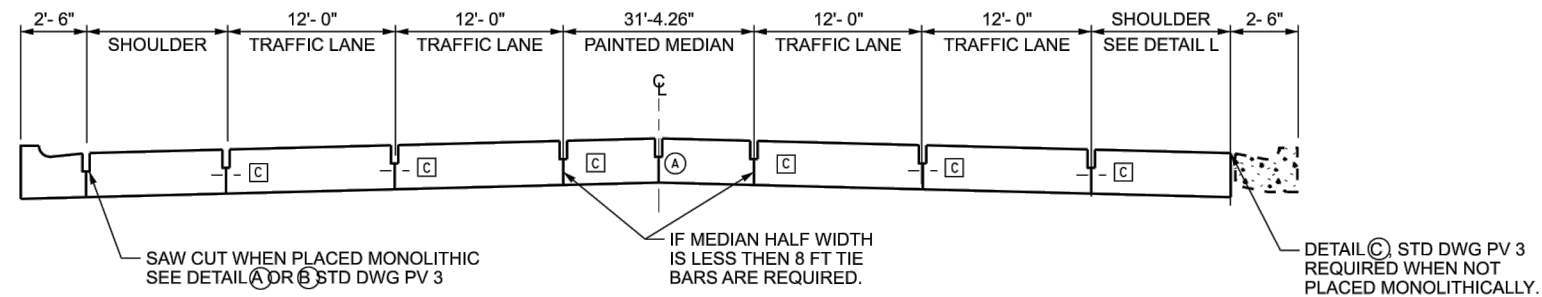

PAVEMENT TRANSITION

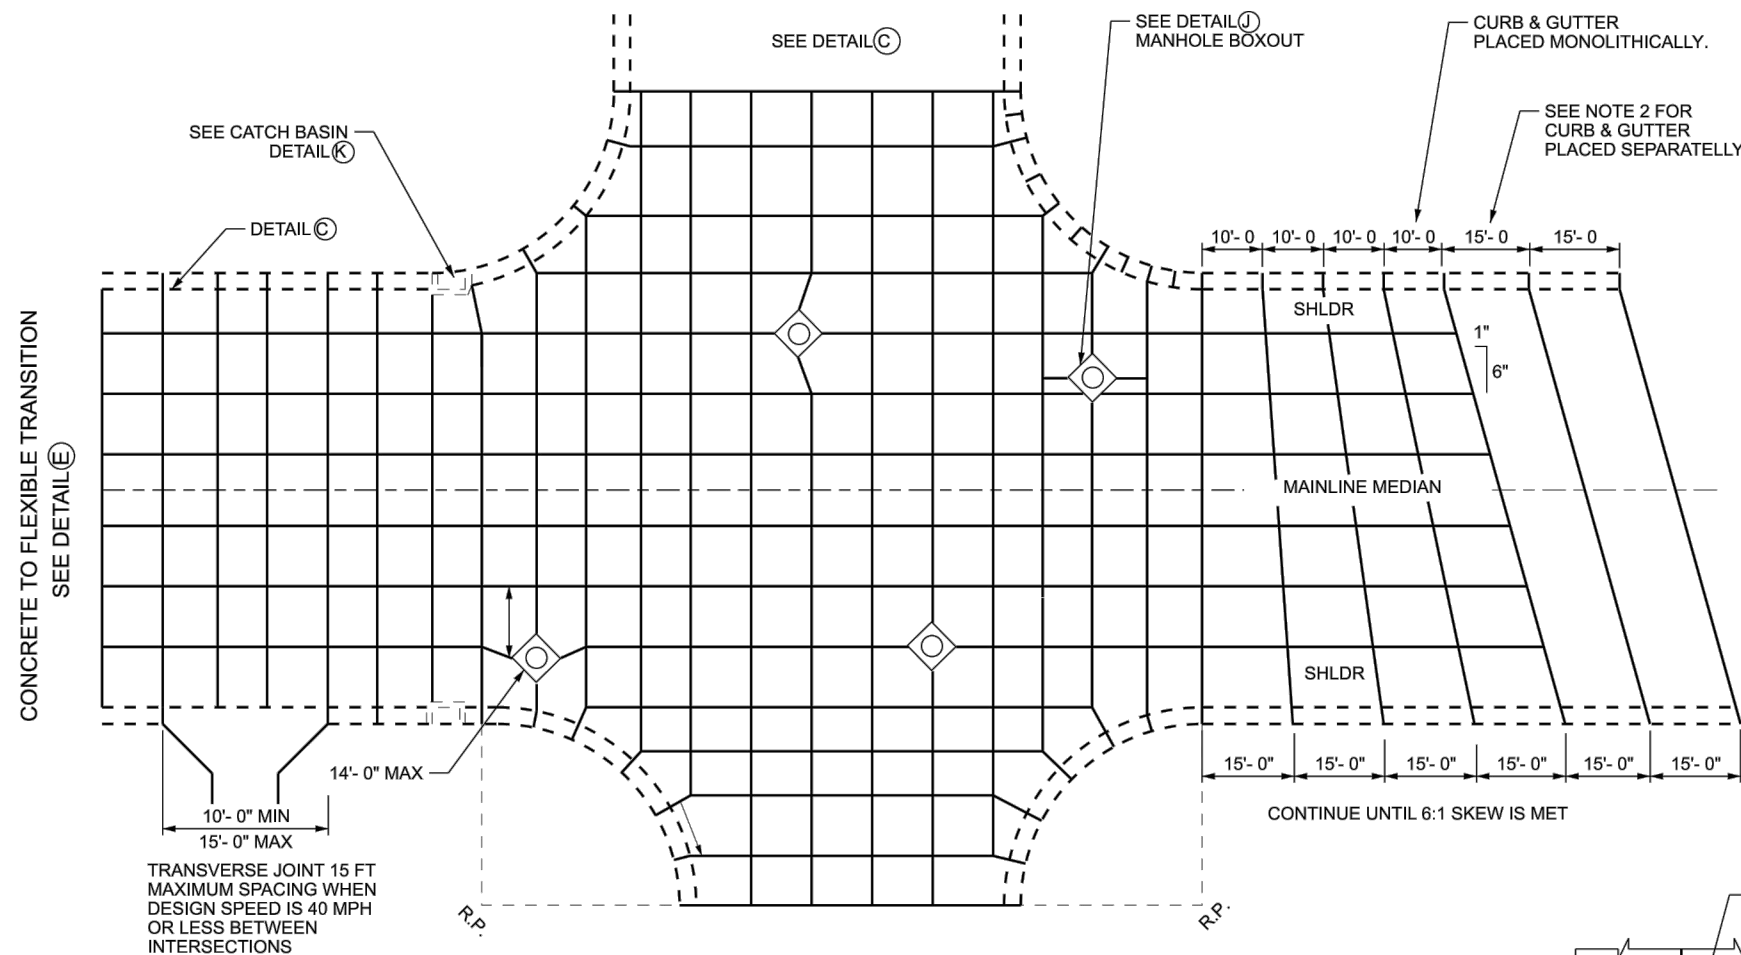


CONCRETE TO CONCRETE TRANSITION

SEE NOTE 7.


INTERSECTION JOINT LAYOUT




SECTION J- J

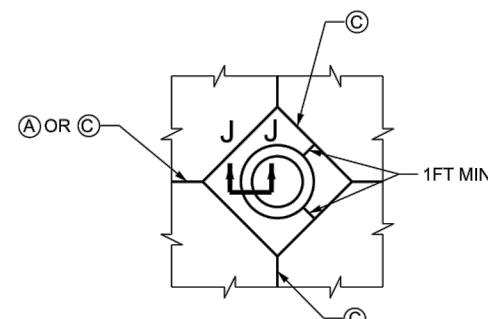


MANHOLE BOXOUT
DETAIL J

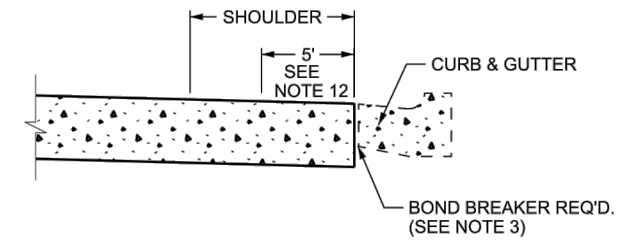

DETAIL L

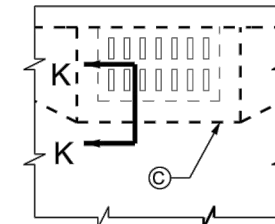

CATCH BASIN
DETAIL K

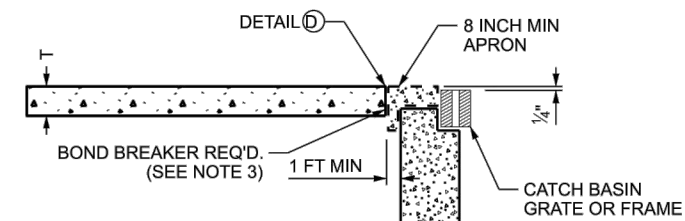

SECTION K- K

NOTES:

1. CURB & GUTTER JOINTS TO BE CONTINUOUS WITH PAVEMENT WHEN PLACED MONOLITHICALLY WITH PAVEMENT.
2. CURB & GUTTER JOINTS NORMAL TO THE FLOWLINE AND AT ONE HALF THE PAVEMENT JOINT SPACING, WHEN PLACED SEPARATELY FROM THE PAVEMENT.
3. PLACE A BOND BREAKER AS SHOWN IN DETAIL L AND SECTION K-K WHERE CONCRETE PAVEMENT IS PLACED AGAINST EXISTING CURB & GUTTER, DRIVEWAYS AND WALKWAYS.
4. REFER TO PROJECT SPECIFICATIONS FOR JOINT INFORMATION AND DETAILS.
5. PREFERRED TRANSVERSE JOINT LOCATIONS ARE:
MORE THAN 5 FT FROM LARGE APPURTENANCES WITH NO BOXOUT; OR AT THE CORNER OF RECTANGULAR BOXOUTS OR APPURTENANCES.
6. SHORTEN ONE OR MORE PANELS EITHER SIDE OF OPENING TO PERMIT JOINT TO FALL AT CORNERS OF RECTANGULAR STRUCTURES WHEN A JOINT FALLS WITHIN 5 FT OF OR CONTACTS BASINS, MANHOLES, OR OTHER STRUCTURES.
7. DETAIL C REQUIRED. WHEN CROSS STREET IS CONCRETE AND AT STRUCTURES.
8. SEE STD DWG GW 3 FOR CURB & GUTTERS DETAILS.
9. SEE STD DWG GW 6 FOR DRIVEWAY DETAILS.
10. LETTER INSIDE ○ DENOTES DETAIL, STD DWG PV 3
11. LETTER INSIDE □ DENOTES DETAIL, STD DWG PV 4
12. SLOPE OF 5 FT SECTION NEXT TO CURB AND GUTTER MAY BE STEEPENED TO MATCH LIP OF EXISTING GUTTER.

[illegible]

UTAH DEPARTMENT OF TRANSPORTATION
STANDARD DRAWINGS FOR ROAD AND BRIDGE CONSTRUCTION

STANDARD DRAWING EDITION

2024 Standard Drawing

URBAN CONCRETE
PAVEMENT DETAILS

STD. DWG. NO.

PV 5

SCALE: _____
NA

VERTICAL SCALE: _____
NA


VERIFY SCALL

BAR IS ONE-HALF INCH
ON ORIGINAL DRAWING

DESIGNED BY: JGW
DRAWN BY: BS
CHECKED BY: VBG
APPROVED BY: JGW
DATE: March 2024
EWO NO: XXXXXXXX
ACCOUNT NO: ----

[illegible][illegible]

OGDEN CITY
21ST STREET SEWER MAIN UPGRADE

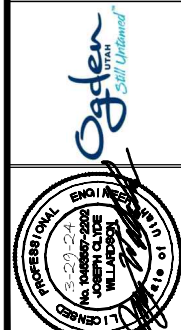UDOT STANDARD
DRAWINGS

DRAWING NO.

PV-5

SHEET **35** OF **36**